

ENLARGED ELEVATION 21/A400 — ENLARGED ELEVATION 31/A400 — ENLARGED ELEVATION 41/A400


11 EXTERIOR ELEVATION
SCALE: NTS

EXTERIOR FINISH SCHEDULE


MARK	MATERIAL	MFGR.	STYLE/FINISH	COLOR	REMARKS
AL	ALUMINUM DOOR	KAWNEER		CLEAR ANODIZED	
AS	ALUMINUM STOREFRONT	KAWNEER	TRIFAB 451-T/PERMADIZE	CLEAR ANODIZED	FRONT GLAZED
BR	BRICK	SIOUX CITY BRICK	EBONITE SMOOTH		16" MODULAR
CM1	4" CONCRETE MASONRY UNIT	TRENWYTH	TRATTINO	KASOTA	
CM2	12" CONCRETE MASONRY UNIT	TRENWYTH	TRATTINO	KASOTA	
CM3	4" CONCRETE MASONRY UNIT	TRENWYTH	TRATTINO	KASOTA	SOLDIER COURSE
CP1	ALUMINUM CANTILEVERED CANOPY	MAPES	LUMIDECK	CLEAR ANODIZED	
CS1-CS4	CAST STONE	ARCHITECTURAL CAST STONE		LIMESTONE	RE: 15/A201
DS	DOWNSPOUT NOZZEL				RE: PLUMBING
EI	EIFS	STO	X MEDIUM	DOVER SKY	PROVIDE SAMPLE
E2	EIFS	STO	X MEDIUM	PUTTY GREY	PROVIDE SAMPLE

MARK	MATERIAL	MFGR.	STYLE/FINISH	COLOR	REMARKS
E3	EIFS	STO	STOLIT MILANO	PUTTY GREY	PROVIDE SAMPLE
EG	EXPANSION JOINT COVER	CS GROUP	RE: DW65	GREIGE	PROVIDE SAMPLE
ER	EIFS REVEAL- 1" VEE				
FP	FLAGPOLE				RE: SPECIFICATIONS
G	STEEL GATE	AMETCO	SHADOW 100 DESIGN DOUBLE SWING GATE	FROM FULL RANGE	GALVANIZED, PAINT
GL	GLAZING				RE: SPECIFICATIONS
HM	HOLLOW METAL DOOR AND FRAME		PRIME AND PAINT	PT. KITTY KITTY	
LT	WALL MOUNTED LIGHT				RE: LIGHT FIXTURE SCHEDULE
MG	PRE-FINISHED METAL COPING	BERRIDGE		FULL RANGE	
MG	PRE-FINISHED METAL GATE	AMERISTAR		BLACK	
MF	PRE-FINISHED METAL FENCE	AMERISTAR		BLACK	
ML	PRE-FINISHED METAL LOUVER			MATCH EIFS	RE: MECHANICAL


MARK	MATERIAL	MFGR.	STYLE/FINISH	COLOR	REMARKS
MP1	METAL PANEL	AL-13	FLAT PANEL	SD352 EMERALD	PROVIDE SAMPLE
MP2	METAL PANEL	AL-13	V-LINE	WD318 APPLE WOOD	4" HORIZONTAL METAL SIDING | PROVIDE SAMPLE
MP3	METAL PANEL	AL-13	FLAT PANEL	MC322 PEWTER METALLIC	PROVIDE SAMPLE
SG1-SG4	SIGNAGE				RE: SIGNAGE SCHEDULE
SO	SCUPPER OVERFLOW				
TS	TUBE STEEL BEAM	PAINT: PT			ARCH STEEL, GRIND SMOOTH OF ALL MARKINGS
RL	ROOF LADDER	ALCO	#564	FROM FULL RANGE	W/ CROSSOVER PLATFORM
RS	ROOF TOP UNIT SCREEN	GITYSCAPES	ENVISOR: VERTICAL 7.2 RIB MTL	SLATE GRAY	BAND TOP TRIM (VERIFY HEIGHTS WITH RTU'S)
SD	GUTR. BOX AND DOWNSPOUT			FROM FULL RANGE	MATCH METAL COPING MG
SG1-4	EXTERIOR SIGNAGE				RE: A1103 SIGNAGE SCHEDULE
SP	SPANDREL PANEL	VIRACON	1" VRE 1-46 W/ SPANDREL	VR33 WARM GRAY VIRASPAN #4	RE: SPECIFICATIONS
SPR	SINGLE PLY ROOF				RE: SPECIFICATIONS

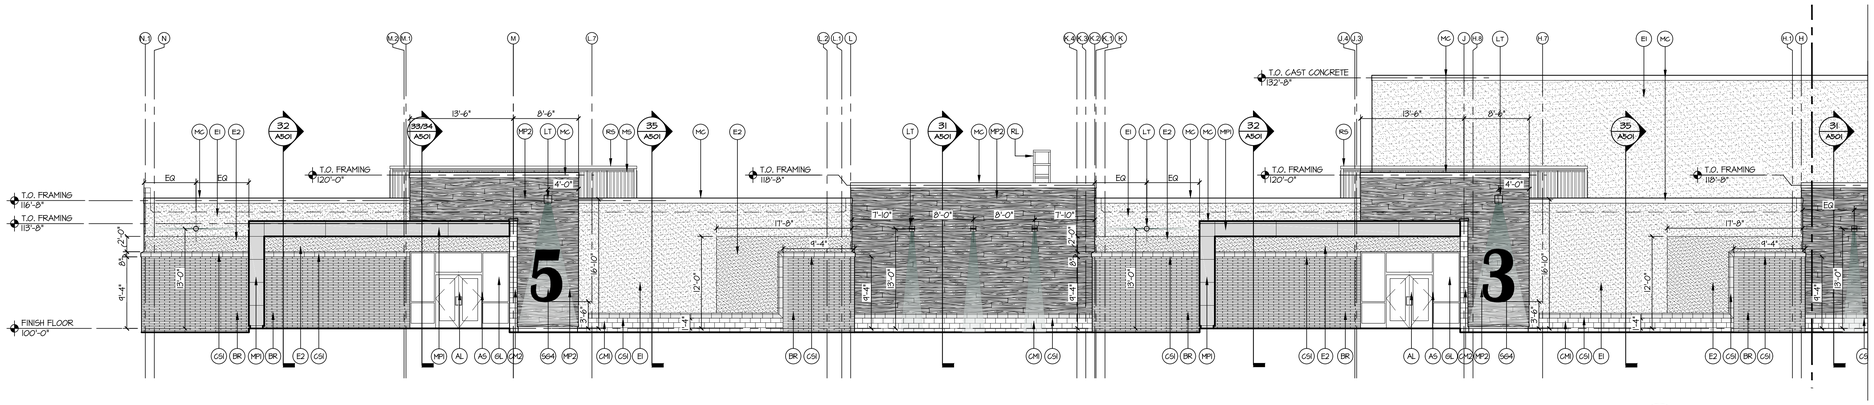

21 EXTERIOR ELEVATION
SCALE: 1/8" = 1'-0"

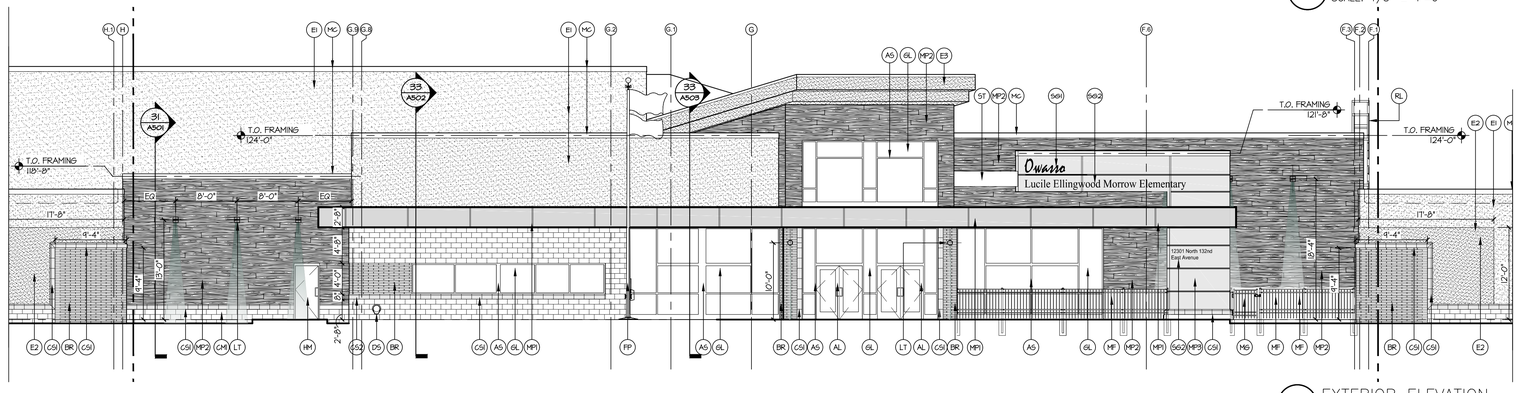

31 EXTERIOR ELEVATION
SCALE: 1/8" = 1'-0"

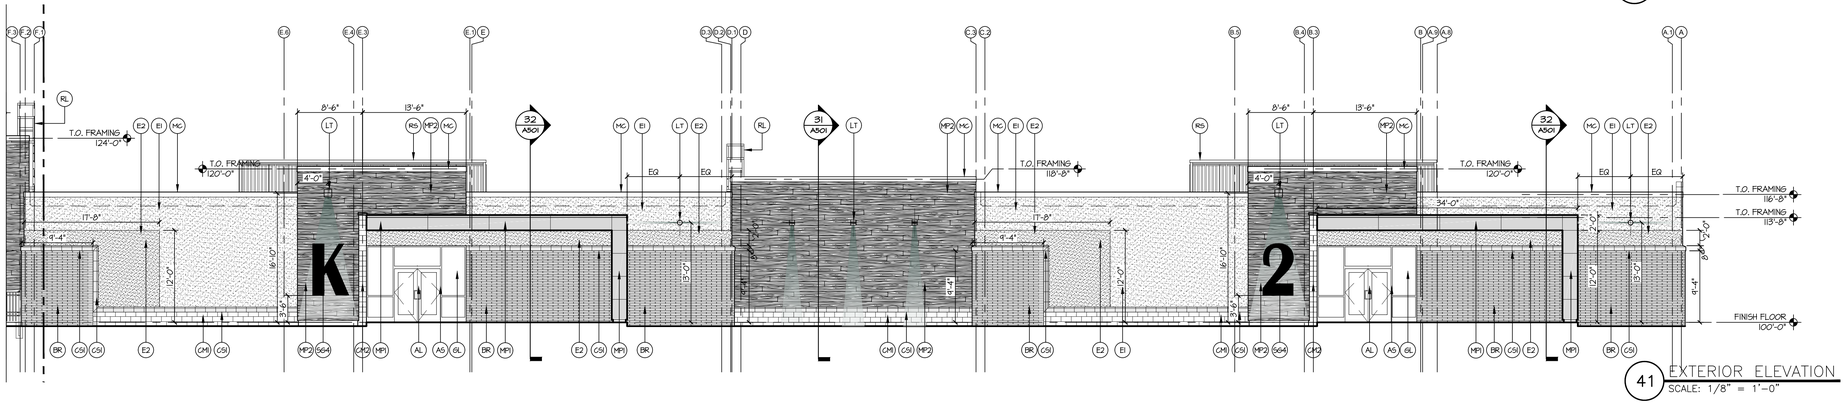


41 EXTERIOR ELEVATION
SCALE: 1/8" = 1'-0"

the.stacy.group
architecture. interiors
8091 N. Owasso Expressway,
Owasso, Oklahoma 74055
phone: 918.272.2622
fax: 918.272.2633

Copyright © the.stacy.group

MORROW ELEMENTARY

OWASSO PUBLIC SCHOOLS
OWASSO, OK
2018
PROJECT

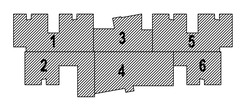

KEY PLAN

REVISIONS

03.06.18
ISSUE DATE

XXX
XXX

1507
PROJECT NO
DRAWN BY
CHK'D BY

EXTERIOR ELEVATIONS

A400
SHEET TITLE

These drawings are subject to copyright protection as an "architectural work" under Section 102 of the Copyright Act, 17 U.S.C., as amended on December 1, 1990. The work includes the overall form as well as the arrangement and composition of spaces and elements in the design. These documents are not to be reproduced without the written concent of **the.stacy.group**.




11 EXTERIOR ELEVATION
SCALE: NTS


EXTERIOR FINISH SCHEDULE					
MARK	MATERIAL	MFGR.	STYLE/FINISH	COLOR	REMARKS
AL	ALUMINUM DOOR	KAWNEER		CLEAR ANODIZED	
AS	ALUMINUM STOREFRONT	KAWNEER	TRIFAB 451-T/PERMADIZE	CLEAR ANODIZED	FRONT GLAZED
BR	BRICK	SIOUX CITY BRICK	EBONITE SMOOTH		16" MODULAR
CM1	4" CONCRETE MASONRY UNIT	TRENWYTH	TRATTINO	KASOTA	
CM2	12" CONCRETE MASONRY UNIT	TRENWYTH	TRATTINO	KASOTA	
CM3	4" CONCRETE MASONRY UNIT	TRENWYTH	TRATTINO	KASOTA	SOLDIER COURSE
CP1	ALUMINUM CANTILEVERED CANOPY	MAPES	LUMIDECK	CLEAR ANODIZED	
CS1-CS4	CAST STONE	ARCHITECTURAL CAST STONE		LIMESTONE	RE: I5/A201
DS	DOWNSPOUT NOZZEL				RE: PLUMBING
E1	EIFS	STO	X MEDIUM	DOVER SKY	PROVIDE SAMPLE
E2	EIFS	STO	X MEDIUM	PUTTY GREY	PROVIDE SAMPLE

MARK	MATERIAL	MFGR.	STYLE/FINISH	COLOR	REMARKS
E3	EIFS	STO	STOLIT MILANO	PUTTY GREY	PROVIDE SAMPLE
EG	EXPANSION JOINT COVER	GS GROUP	RE: DW55	GREIGE	PROVIDE SAMPLE
ER	EIFS REVEAL- 1" VEE				
FP	FLAGPOLE				RE: SPECIFICATIONS
G	STEEL GATE	AMETCO	SHADOW 100 DESIGN DOUBLE SWING GATE	FROM FULL RANGE	GALVANIZED, PAINT
GL	GLAZING				RE: SPECIFICATIONS
HM	HOLLOW METAL DOOR AND FRAME		PRIME AND PAINT	PT. KITTY KITTY	
LT	WALL MOUNTED LIGHT				RE: LIGHT FIXTURE SCHEDULE
MC	PRE-FINISHED METAL COPING	BERRIDGE		FULL RANGE	
MG	PRE-FINISHED METAL GATE	AMERISTAR		BLACK	
MF	PRE-FINISHED METAL FENCE	AMERISTAR		BLACK	
ML	PRE-FINISHED METAL LOUVER			MATCH EIFS	RE: MECHANICAL


MARK	MATERIAL	MFGR.	STYLE/FINISH	COLOR	REMARKS
MP1	METAL PANEL	AL-13	FLAT PANEL	SD352 EMERALD	PROVIDE SAMPLE
MP2	METAL PANEL	AL-13	V-LINE	WD318 APPLE WOOD	4" HORIZONTAL METAL SIDING / PROVIDE SAMPLE
MP3	METAL PANEL	AL-13	FLAT PANEL	MC322 PEWTER METALLIC	PROVIDE SAMPLE
SG1-SG4	SIGNAGE				RE: SIGNAGE SCHEDULE
SO	SCUPPER OVERFLOW				
TS	TUBE STEEL BEAM	PAINT: PT			ARCH STEEL, GRIND SMOOTH OF ALL MARKINGS
RL	ROOF LADDER	ALCO	#564	FROM FULL RANGE	W/ CROSSOVER PLATFORM
RS	ROOF TOP UNIT SCREEN	CITYSCAPES	ENVISOR: VERTICAL 7.2 RIB MTL	SLATE GRAY	BAND TOP TRIM (VERIFY HEIGHTS WITH RTU'S)
SD	GUTR. BOX AND DOWNSPOUT			FROM FULL RANGE	MATCH METAL COPING MC
SG1-4	EXTERIOR SIGNAGE				RE: A1103 SIGNAGE SCHEDULE
SP	SPANDREL PANEL	VIRACON	1" VRE 1-46 W/ SPANDREL	V1133 WARM GRAY VIRASPAN #4	RE: SPECIFICATIONS
SPR	SINGLE PLY ROOF				RE: SPECIFICATIONS

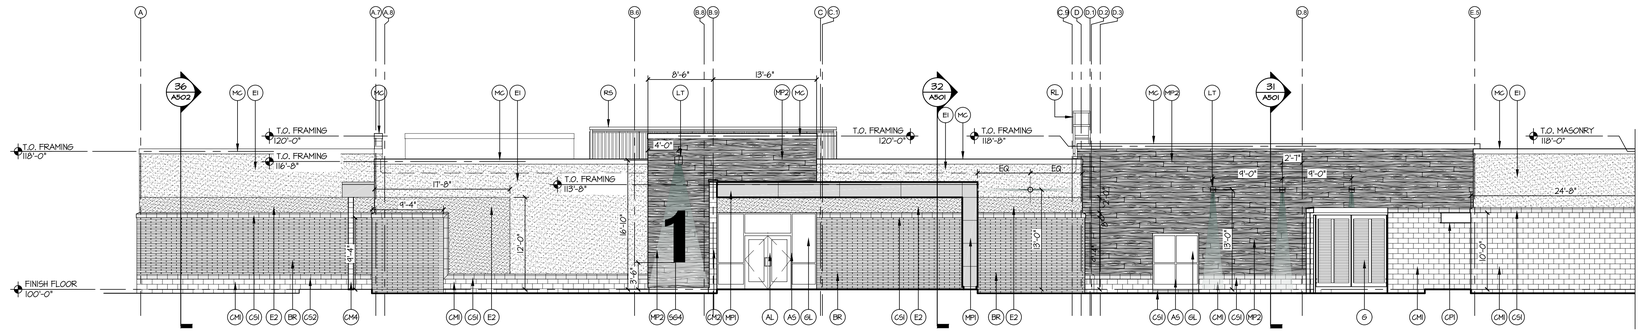

21 EXTERIOR ELEVATION
SCALE: 1/8" = 1'-0"

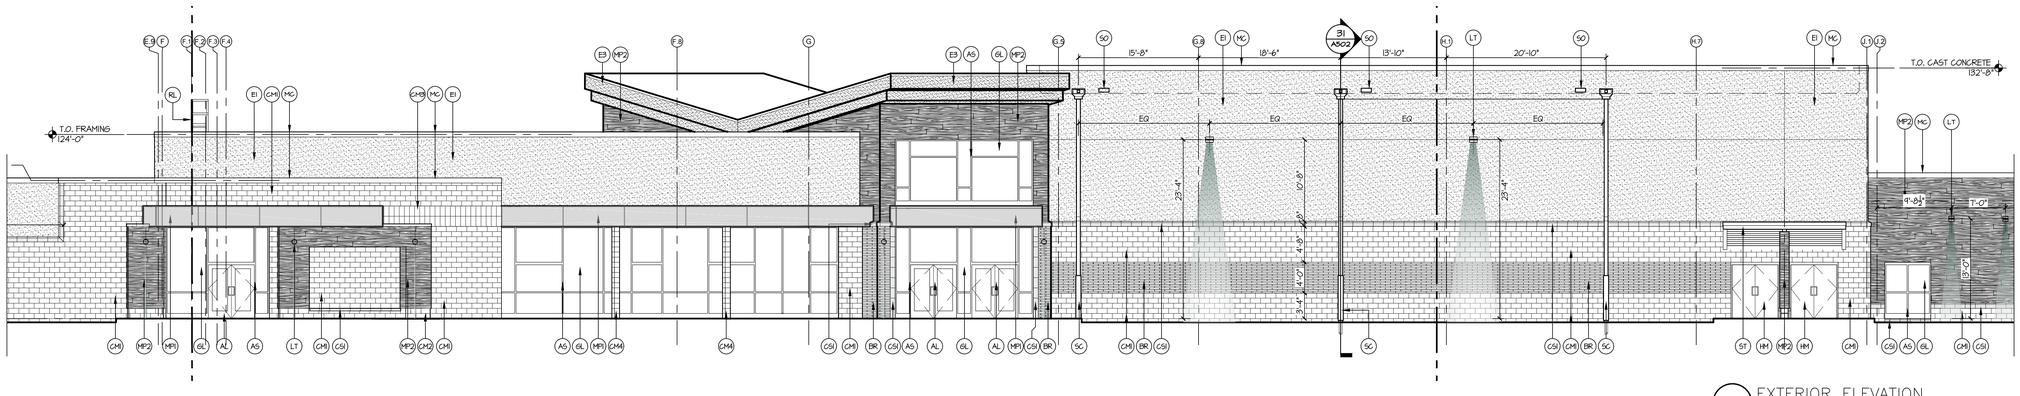

31 EXTERIOR ELEVATION
SCALE: 1/8" = 1'-0"

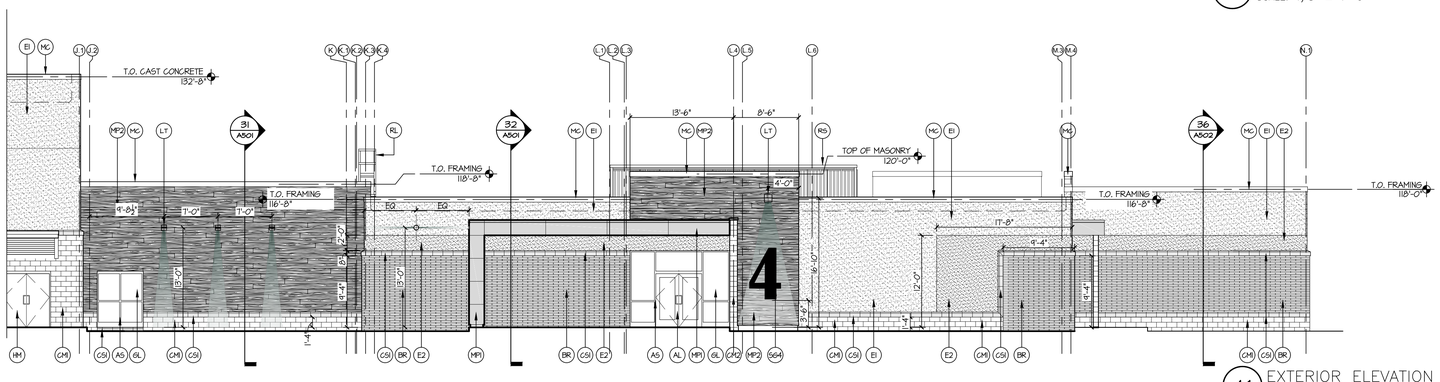


41 EXTERIOR ELEVATION
SCALE: 1/8" = 1'-0"

the.stacy.group
architecture. interiors
8091 N. Owasso Expressway,
Owasso, Oklahoma 74055
phone: 918.272.2622
fax: 918.272.2633

Copyright © the.stacy.group

MORROW ELEMENTARY

OWASSO PUBLIC SCHOOLS
OWASSO, OK
2018
PROJECT

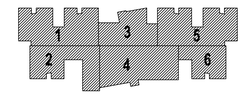

KEY PLAN

REVISIONS

03.06.18
ISSUE DATE

1507 PROJECT NO
XXX DRAWN BY
XXX CHKD BY

EXTERIOR ELEVATIONS


A401
SHEET TITLE

These drawings are subject to copyright protection as an "architectural work" under Section 102 of the Copyright Act, 17 U.S.C., as amended on December 1, 1990. The work includes the overall form as well as the arrangement and composition of spaces and elements in the design. These documents are not to be reproduced without the written concent of **the.stacy.group**.


EXTERIOR FINISH SCHEDULE					
MARK	MATERIAL	MFGR.	STYLE/FINISH	COLOR	REMARKS
AL	ALUMINUM DOOR	KAWNEER		CLEAR ANODIZED	
AS	ALUMINUM STOREFRONT	KAWNEER	TRIFAB 451-T/PERMADIZE	CLEAR ANODIZED	FRONT GLAZED
BR	BRICK	SIOUX CITY BRICK	EBONITE SMOOTH		16" MODULAR
CM1	4" CONCRETE MASONRY UNIT	TRENWYTH	TRATTINO	KASOTA	
CM2	12" CONCRETE MASONRY UNIT	TRENWYTH	TRATTINO	KASOTA	
CM3	4" CONCRETE MASONRY UNIT	TRENWYTH	TRATTINO	KASOTA	SOLDIER COURSE
CP1	ALUMINUM CANTILEVERED CANOPY	MAPES	LUMIDECK	CLEAR ANODIZED	
CS1-CS4	CAST STONE	ARCHITECTURAL CAST STONE		LIMESTONE	RE: I5/A201
DS	DOWNSPOUT NOZZEL				RE: PLUMBING
E1	EIFS	STO	X MEDIUM	DOVER SKY	PROVIDE SAMPLE
E2	EIFS	STO	X MEDIUM	PUTTY GREY	PROVIDE SAMPLE

MARK	MATERIAL	MFGR.	STYLE/FINISH	COLOR	REMARKS
E3	EIFS	STO	STOLIT MILANO	PUTTY GREY	PROVIDE SAMPLE
EG	EXPANSION JOINT COVER	CS GROUP	RE: DW55	GREIGE	PROVIDE SAMPLE
ER	EIFS REVEAL - 1" VEE				
FP	FLAGPOLE				RE: SPECIFICATIONS
G	STEEL GATE	AMETCO	SHADOW 100 DESIGN DOUBLE SWING GATE	FROM FULL RANGE | GALVANIZED, PAINT	
GL	GLAZING				RE: SPECIFICATIONS
HM	HOLLOW METAL DOOR AND FRAME		PRIME AND PAINT	PT KITTY KITTY	
LT	WALL MOUNTED LIGHT				RE: LIGHT FIXTURE SCHEDULE
MC	PRE-FINISHED METAL COPING	BERRIDGE		FULL RANGE	
MG	PRE-FINISHED METAL GATE	AMERISTAR		BLACK	
MF	PRE-FINISHED METAL FENCE	AMERISTAR		BLACK	
ML	PRE-FINISHED METAL LOUVER			MATCH EIFS	RE: MECHANICAL


MARK	MATERIAL	MFGR.	STYLE/FINISH	COLOR	REMARKS
MP1	METAL PANEL	AL-13	FLAT PANEL	SD352 EMERALD	PROVIDE SAMPLE
MP2	METAL PANEL	AL-13	V-LINE	WD318 APPLE WOOD	4" HORIZONTAL METAL SIDING | PROVIDE SAMPLE
MP3	METAL PANEL	AL-13	FLAT PANEL	MC322 PEWTER METALLIC	PROVIDE SAMPLE
SG1-SG4	SIGNAGE				RE: SIGNAGE SCHEDULE
SO	SCUPPER OVERFLOW				
TS	TUBE STEEL BEAM	PAINT: PT			ARCH STEEL, GRIND SMOOTH OF ALL MARKINGS
RL	ROOF LADDER	ALCO	#564	FROM FULL RANGE	W CROSSOVER PLATFORM
RS	ROOF TOP UNIT SCREEN	CITYSCAPES	ENVISOR: VERTICAL 7.2 RIB MTL	SLATE GRAY	BAND TOP TRIM (VERIFY HEIGHTS WITH RTU'S)
SD	GUTR. BOX AND DOWNSPOUT			FROM FULL RANGE	MATCH METAL COPING MC
SGI-4	EXTERIOR SIGNAGE				RE: A1103 SIGNAGE SCHEDULE
SP	SPANDREL PANEL	VIRACON	1" VRE 1-46 W/ SPANDREL	VP33 WARM GRAY VIRASPAN #4	RE: SPECIFICATIONS
SPR	SINGLE PLY ROOF				RE: SPECIFICATIONS

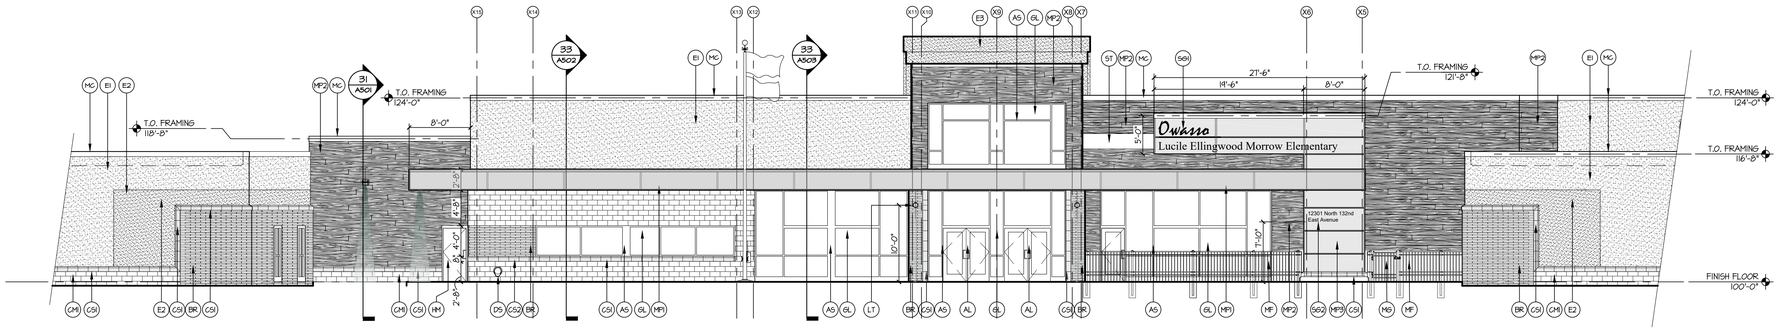


21 EXTERIOR ELEVATION
SCALE: 1/8" = 1'-0"

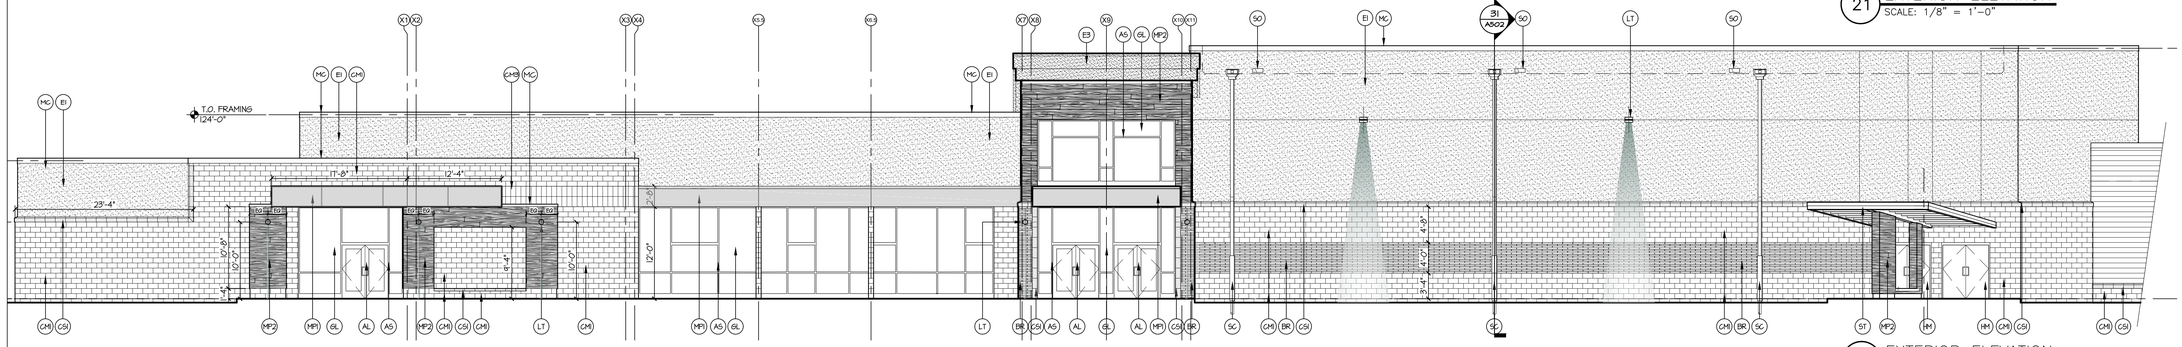


31 EXTERIOR ELEVATION
SCALE: 1/8" = 1'-0"

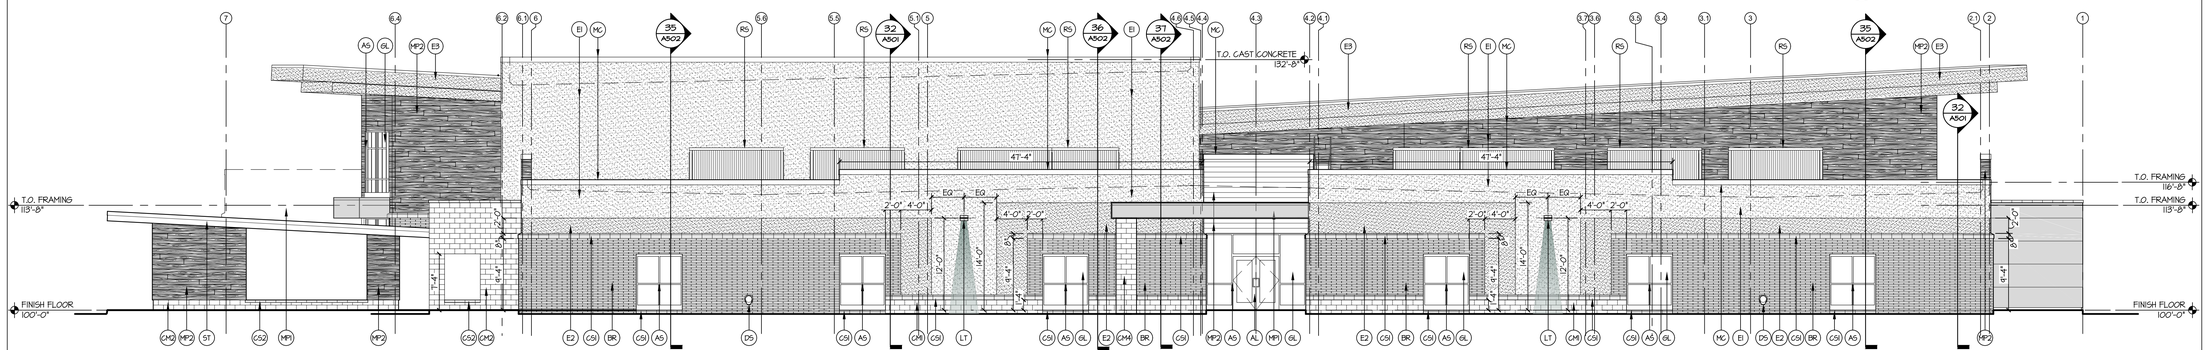

41 EXTERIOR ELEVATION
SCALE: 1/8" = 1'-0"

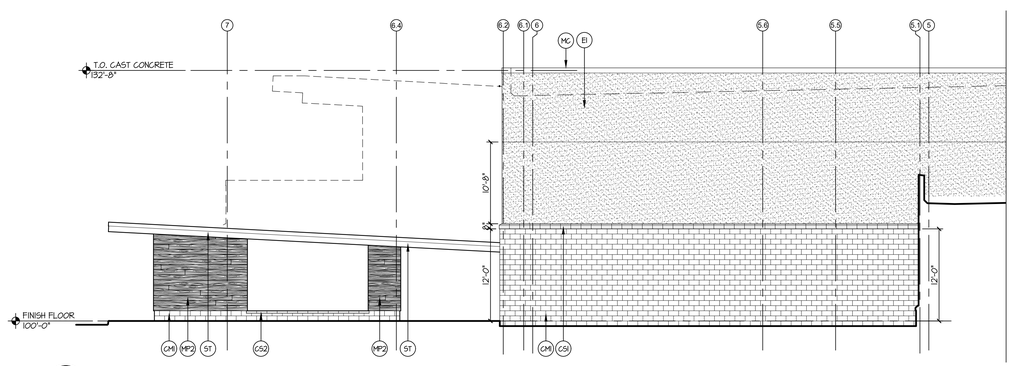

50 EXTERIOR ELEVATION
SCALE: 1/8" = 1'-0"

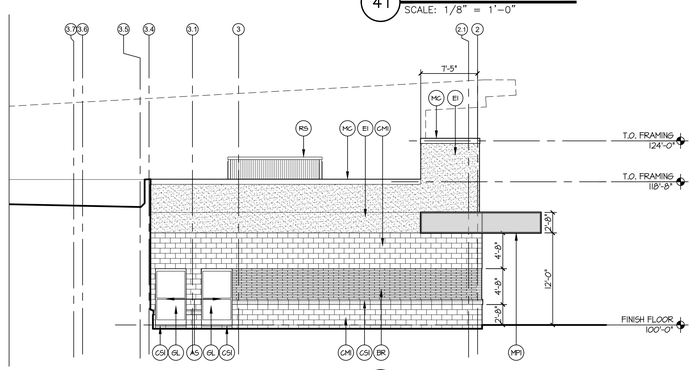

51 EXTERIOR ELEVATION
SCALE: 1/8" = 1'-0"


the.stacy.group
architecture. interiors
8091 N. Owasso Expressway,
Owasso, Oklahoma 74055
phone: 918.272.2622
fax: 918.272.2633



Copyright © the.stacy.group

MORROW ELEMENTARY

OWASSO PUBLIC SCHOOLS
OWASSO, OK
2018
PROJECT

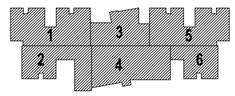

KEY PLAN

REVISIONS

03.06.18
ISSUE DATE

— | 1507 | PROJECT NO
XXX | DRAWN BY
XXX | CHKD BY

EXTERIOR ELEVATIONS


A402
SHEET TITLE

These drawings are subject to copyright protection as an "architectural work" under Section 102 of the Copyright Act, 17 U.S.C., as amended on December 1, 1990. The work includes the overall form as well as the arrangement and composition of spaces and elements in the design. These documents are not to be reproduced without the written concent of **the.stacy.group.**


EXTERIOR FINISH SCHEDULE					
MARK	MATERIAL	MFGR.	STYLE/FINISH	COLOR	REMARKS
AL	ALUMINUM DOOR	KAWNEER		CLEAR ANODIZED	
AS	ALUMINUM STOREFRONT	KAWNEER	TRIFAB 451-T/PERMADIZE	CLEAR ANODIZED	FRONT GLAZED
BR	BRICK	SIOUX CITY BRICK	EBONITE SMOOTH		16" MODULAR
CM1	4" CONCRETE MASONRY UNIT	TRENWYTH	TRATTINO	KASOTA	
CM2	12" CONCRETE MASONRY UNIT	TRENWYTH	TRATTINO	KASOTA	
CM3	4" CONCRETE MASONRY UNIT	TRENWYTH	TRATTINO	KASOTA	SOLDIER COURSE
CP1	ALUMINUM CANTILEVERED CANOPY	MAPES	LUMIDECK	CLEAR ANODIZED	
CS1-CS4	CAST STONE	ARCHITECTURAL CAST STONE		LIMESTONE	RE: 15/A201
DS	DOWNSPOUT NOZZEL				RE: PLUMBING
EI	EIFS	STO	X MEDIUM	DOVER SKY	PROVIDE SAMPLE
E2	EIFS	STO	X MEDIUM	PUTTY GREY	PROVIDE SAMPLE

MARK	MATERIAL	MFGR.	STYLE/FINISH	COLOR	REMARKS
E3	EIFS	STO	STOLIT MILANO	PUTTY GREY	PROVIDE SAMPLE
EC	EXPANSION JOINT COVER	CS GROUP	RE: DWGS	GREIGE	PROVIDE SAMPLE
ER	EIFS REVEAL- 1" VEE				
FP	FLAGPOLE				RE: SPECIFICATIONS
G	STEEL GATE	AMETCO	SHADOW 100 DESIGN DOUBLE SWING GATE	FROM FULL RANGE	GALVANIZED, PAINT
GL	GLAZING				RE: SPECIFICATIONS
HM	HOLLOW METAL DOOR AND FRAME		PRIME AND PAINT	PT. KITTY KITTY	
LT	WALL MOUNTED LIGHT				RE: LIGHT FIXTURE SCHEDULE
MC	PRE-FINISHED METAL COPING	BERRIDGE		FULL RANGE	
MG	PRE-FINISHED METAL GATE	AMERISTAR		BLACK	
MF	PRE-FINISHED METAL FENCE	AMERISTAR		BLACK	
ML	PRE-FINISHED METAL LOUVER			MATCH EIFS	RE: MECHANICAL


MARK	MATERIAL	MFGR.	STYLE/FINISH	COLOR	REMARKS
MP1	METAL PANEL	AL-13	FLAT PANEL	SO352 EMERALD	PROVIDE SAMPLE
MP2	METAL PANEL	AL-13	V-LINE	WD318 APPLE WOOD	4" HORIZONTAL METAL SIDING | PROVIDE SAMPLE
MP3	METAL PANEL	AL-13	FLAT PANEL	MC322 PEWTER METALLIC	PROVIDE SAMPLE
S61-S64	SIGNAGE				RE: SIGNAGE SCHEDULE
SO	SCUPPER OVERFLOW				
TS	TUBE STEEL BEAM	PAINT: PT			ARCH STEEL, GRIND SMOOTH OF ALL MARKINGS
RL	ROOF LADDER	ALCO	#564	FROM FULL RANGE	W/ CROSSOVER PLATFORM
RS	ROOF TOP UNIT SCREEN	CITYSCAPES	ENVISOR: VERTICAL 7.2 RIB MTL	SLATE GRAY	BAND TOP TRIM (VERIFY HEIGHTS WITH RTU'S)
SD	GUTR. BOX AND DOWNSPOUT			FROM FULL RANGE	MATCH METAL COPING MC
S61-4	EXTERIOR SIGNAGE				RE: A1103 SIGNAGE SCHEDULE
SP	SPANDREL PANEL	VIRACON	1" VRE 1-46 W/ SPANDREL	V1133 WARM GRAY VIRASPAN #4	RE: SPECIFICATIONS
SPR	SINGLE PLY ROOF				RE: SPECIFICATIONS

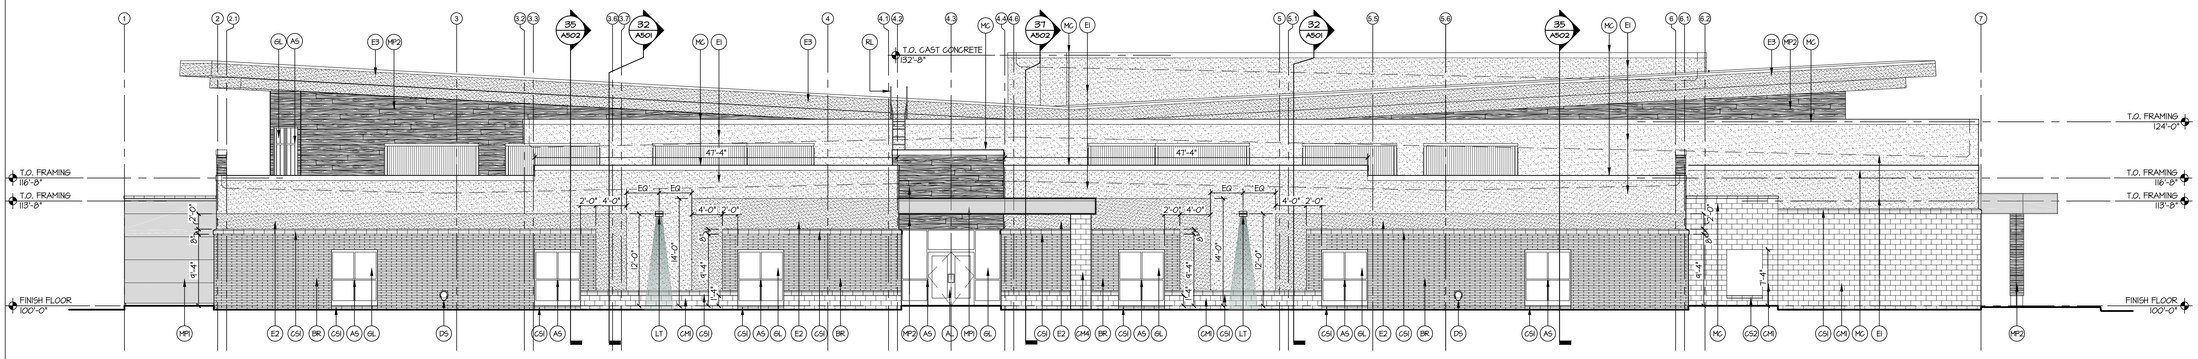


21 EXTERIOR ELEVATION
SCALE: 1/8" = 1'-0"

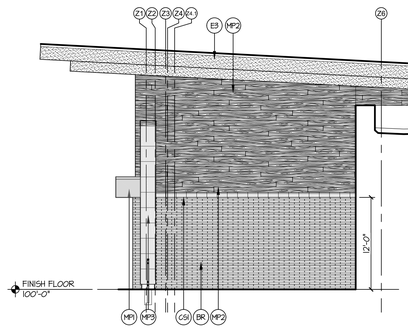


31 EXTERIOR ELEVATION
SCALE: 1/8" = 1'-0"

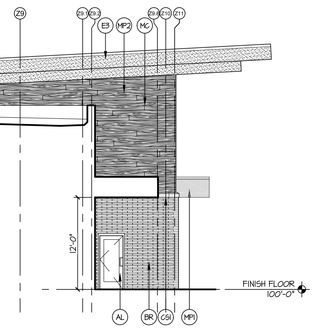


32 EXTERIOR ELEVATION
SCALE: 1/8" = 1'-0"

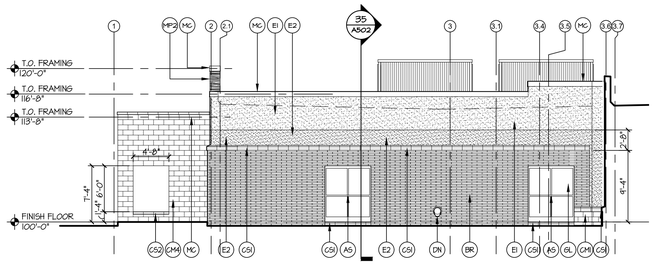


41 EXTERIOR ELEVATION
SCALE: 1/8" = 1'-0"

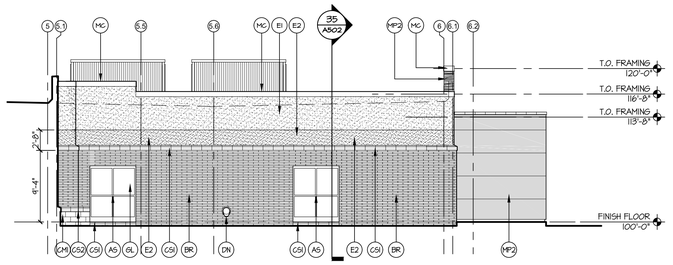


42 EXTERIOR ELEVATION
SCALE: 1/8" = 1'-0"

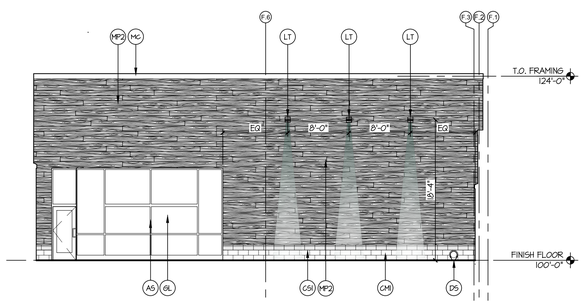

50 EXTERIOR ELEVATION
SCALE: 1/8" = 1'-0"

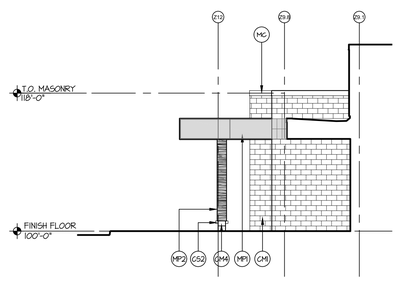

51 EXTERIOR ELEVATION
SCALE: 1/8" = 1'-0"

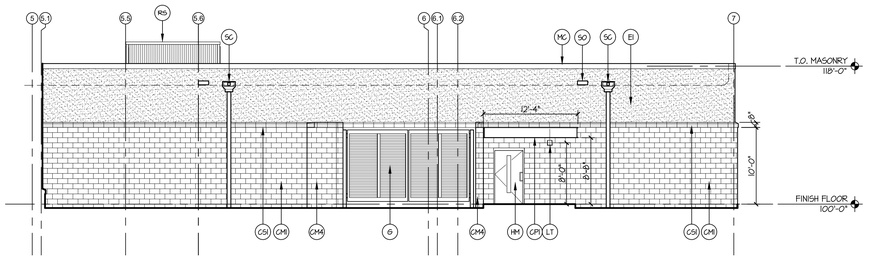

52 EXTERIOR ELEVATION
SCALE: 1/8" = 1'-0"

the.stacy.group
architecture. interiors
8091 N. Owasso Expressway,
Owasso, Oklahoma 74055
phone: 918.272.2622
fax: 918.272.2633

Copyright © the.stacy.group

MORROW ELEMENTARY

OWASSO PUBLIC SCHOOLS
OWASSO, OK
2018
PROJECT

KEY PLAN

REVISIONS


03.06.18
ISSUE DATE

— | 1507 | PROJECT NO
XXX | DRAWN BY
XXX | CHKD BY


EXTERIOR ELEVATIONS

A403
SHEET TITLE


These drawings are subject to copyright protection as an "architectural work" under Section 102 of the Copyright Act, 17 U.S.C., as amended on December 1, 1990. The work includes the overall form as well as the arrangement and composition of spaces and elements in the design. These documents are not to be reproduced without the written consent of **the.stacy.group.**

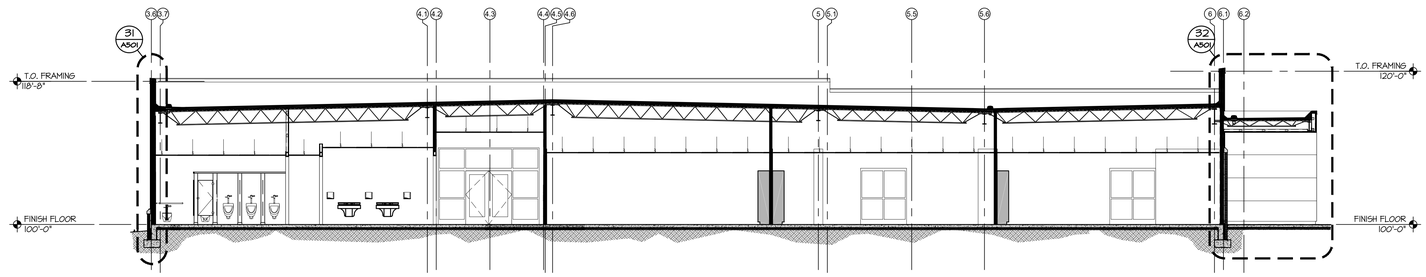


11 BUILDING SECTION
SCALE: 1/8" = 1'-0"

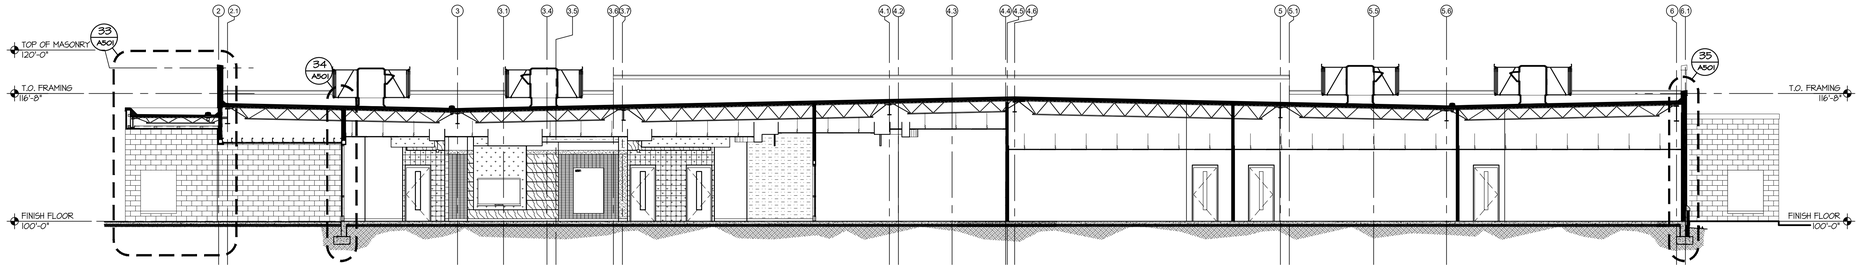


21 BUILDING SECTION
SCALE: 1/8" = 1'-0"

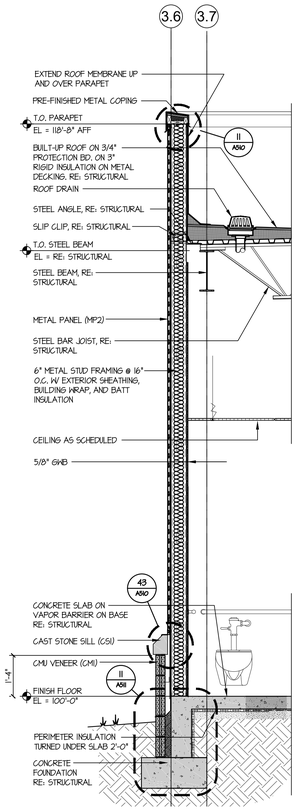


31 WALL SECTION
SCALE: 1/2" = 1'-0"

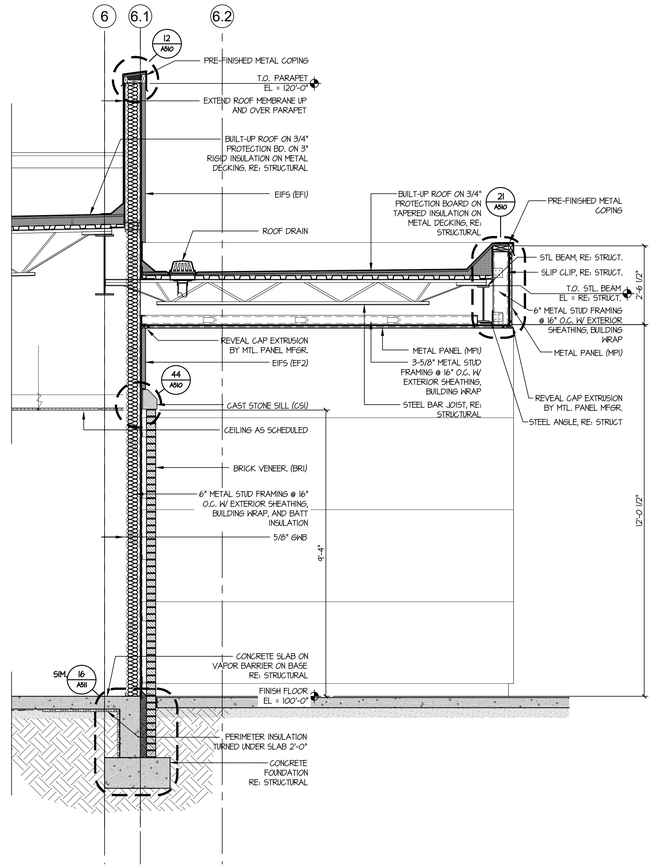


32 WALL SECTION
SCALE: 1/2" = 1'-0"

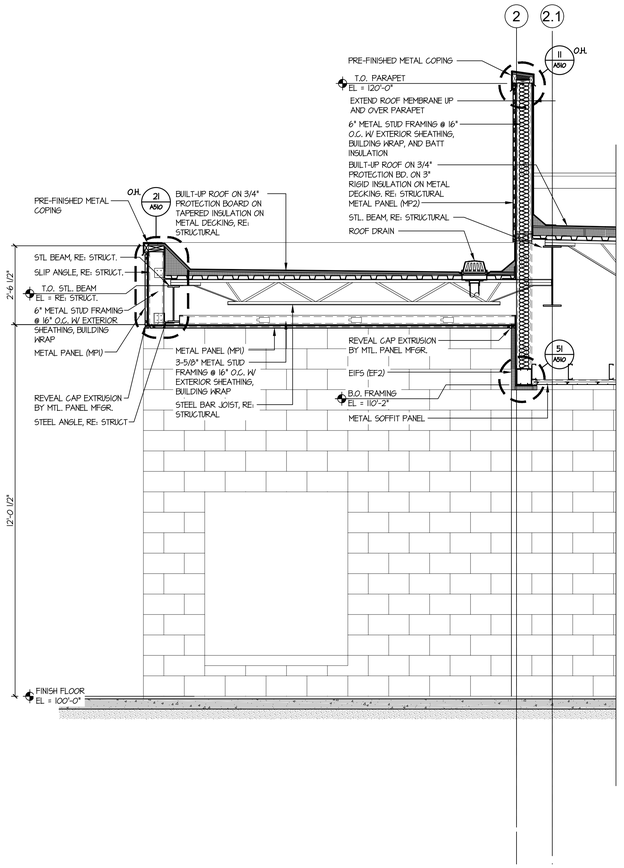

33 WALL SECTION
SCALE: 1/2" = 1'-0"

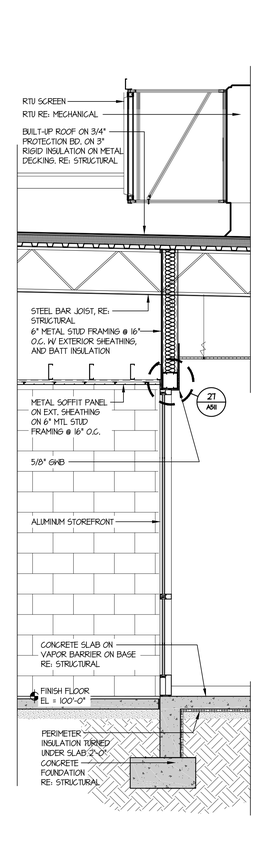

34 WALL SECTION
SCALE: 1/2" = 1'-0"

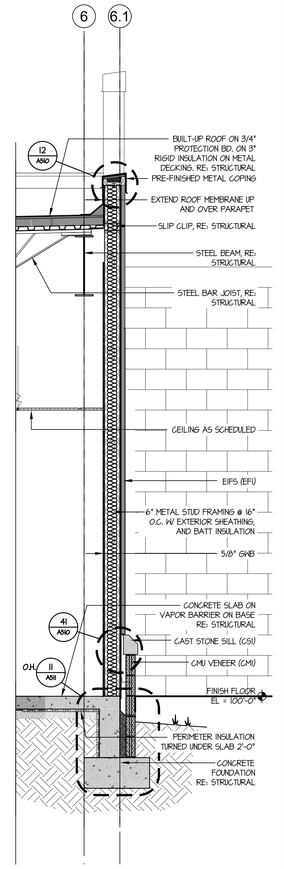

35 WALL SECTION
SCALE: 1/2" = 1'-0"


the.stacy.group
architecture. interiors
8091 N. Owasso Expressway,
Owasso, Oklahoma 74055
phone: 918.272.2622
fax: 918.272.2633

STATE OF OKLAHOMA
JOSEPH P. STACY
Reg. No. 20853
OWASSO
3.06.18
REGISTERED ARCHITECT

Copyright © the.stacy.group

MORROW ELEMENTARY

OWASSO PUBLIC SCHOOLS
OWASSO, OK
2018
PROJECT

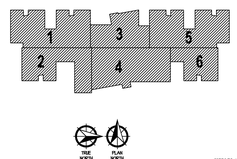

KEY PLAN

REVISIONS
—
XXX
XXX


03.06.18
ISSUE DATE

1507 | PROJECT NO
DRAWN BY
CHKD BY


BUILDING SECTIONS

A501
SHEET TITLE


These drawings are subject to copyright protection as an "architectural work" under Section 102 of the Copyright Act, 17 U.S.C., as amended on December 1, 1990. The work includes the overall form as well as the arrangement and composition of spaces and elements in the design. These documents are not to be reproduced without the written concent of the.stacy.group.

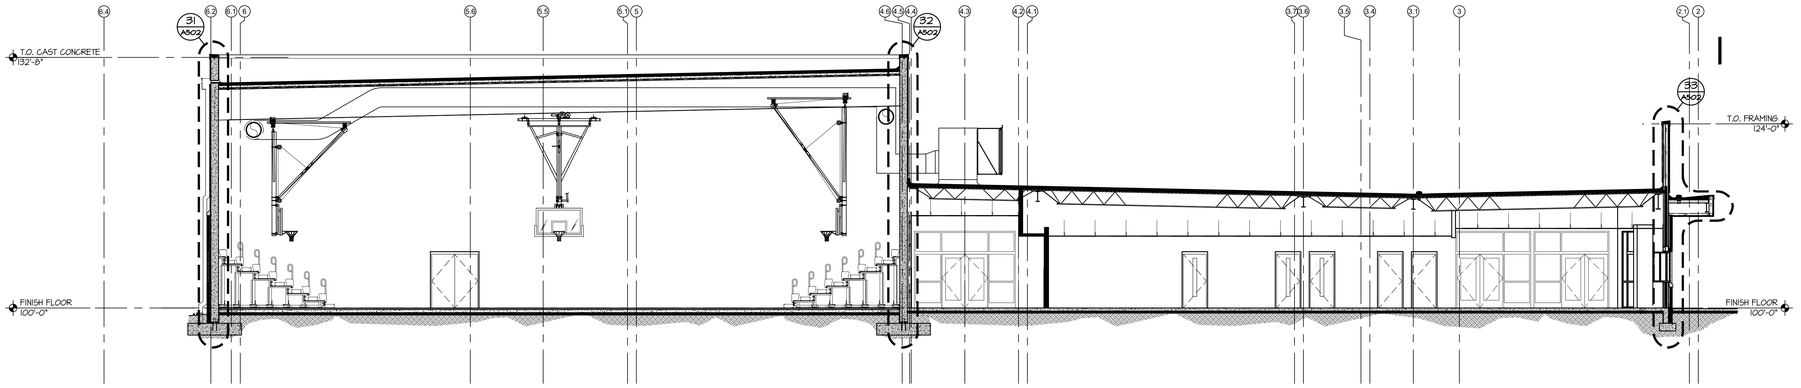


11 BUILDING SECTION
SCALE: 1/8" = 1'-0"

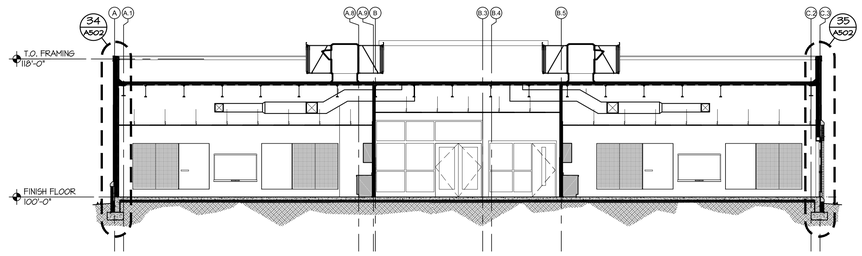


21 BUILDING SECTION
SCALE: 1/8" = 1'-0"

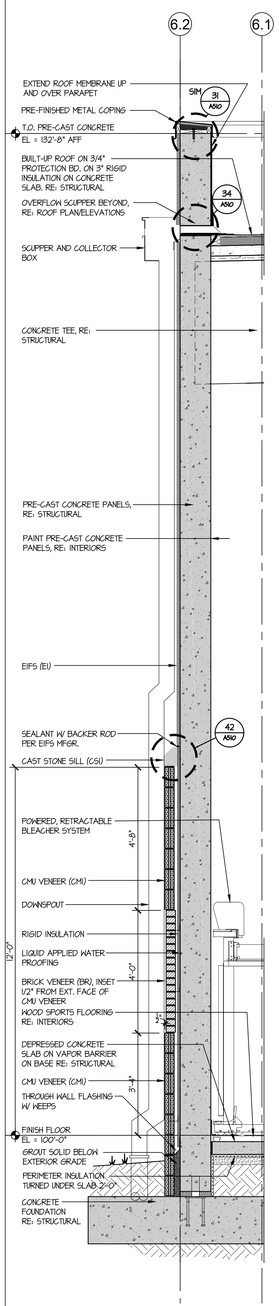


31 WALL SECTION
SCALE: 1/2" = 1'-0"

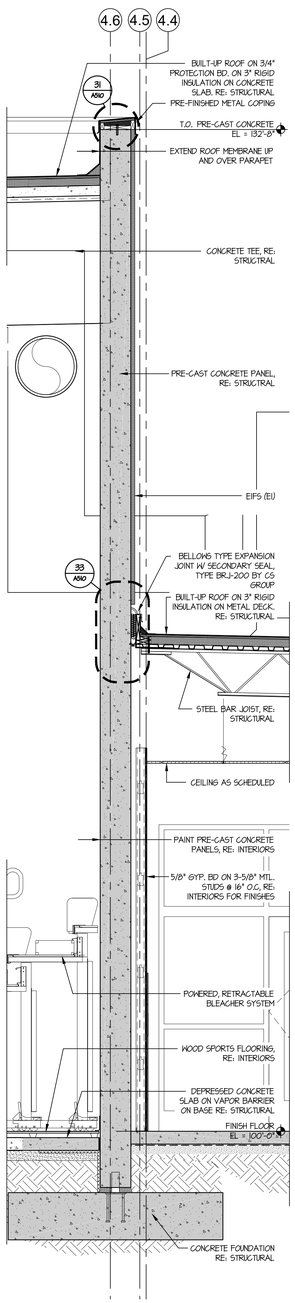


32 WALL SECTION
SCALE: 1/2" = 1'-0"

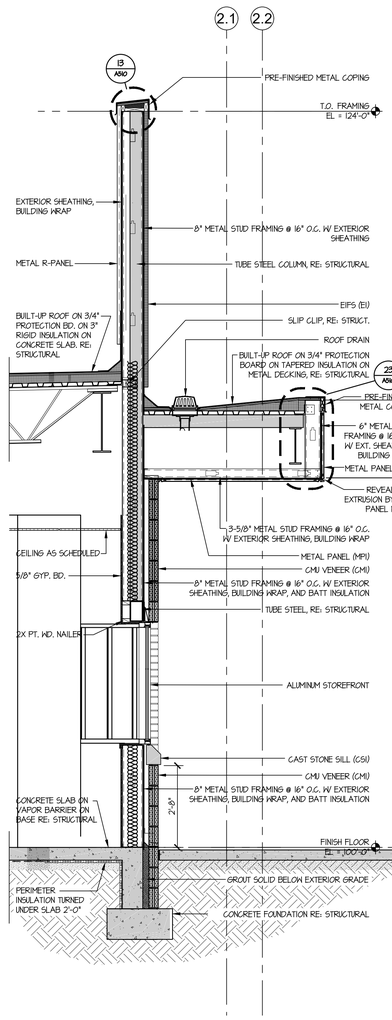


33 WALL SECTION
SCALE: 1/2" = 1'-0"

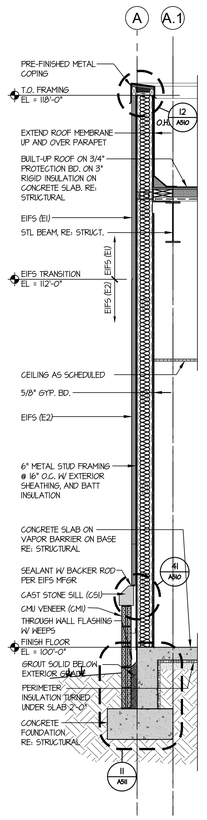


34 WALL SECTION
SCALE: 1/2" = 1'-0"

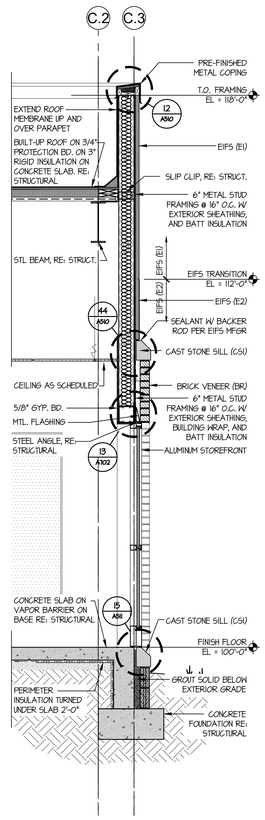

35 WALL SECTION
SCALE: 1/2" = 1'-0"

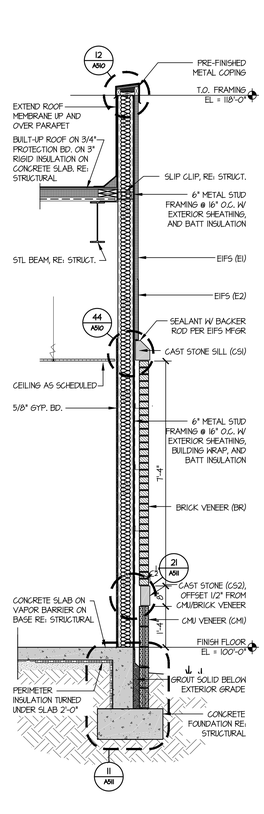

36 WALL SECTION
SCALE: 1/2" = 1'-0"

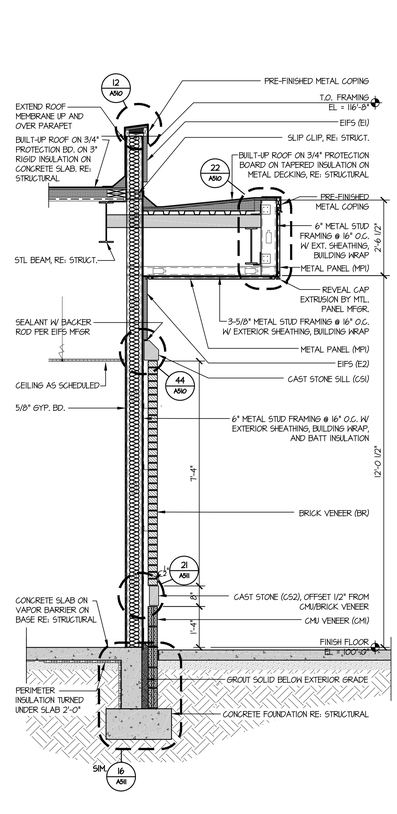

37 WALL SECTION
SCALE: 1/2" = 1'-0"

the.stacy.group
architecture. interiors


8091 N. Owasso Expressway,
Owasso, Oklahoma 74055
phone: 918.272.2622
fax: 918.272.2633



Copyright © the.stacy.group

MORROW ELEMENTARY

OWASSO PUBLIC SCHOOLS
OWASSO, OK
2018
PROJECT

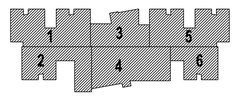

KEY PLAN

REVISIONS


03.06.18
ISSUE DATE

XXX
XXX
1507 | PROJECT NO
DRAWN BY
CHKD BY


BUILDING SECTIONS

A502
SHEET TITLE


These drawings are subject to copyright protection as an "architectural work" under Section 102 of the Copyright Act, 17 U.S.C., as amended on December 1, 1990. The work includes the overall form as well as the arrangement and composition of spaces and elements in the design. These documents are not to be reproduced without the written concent of **the.stacy.group**.

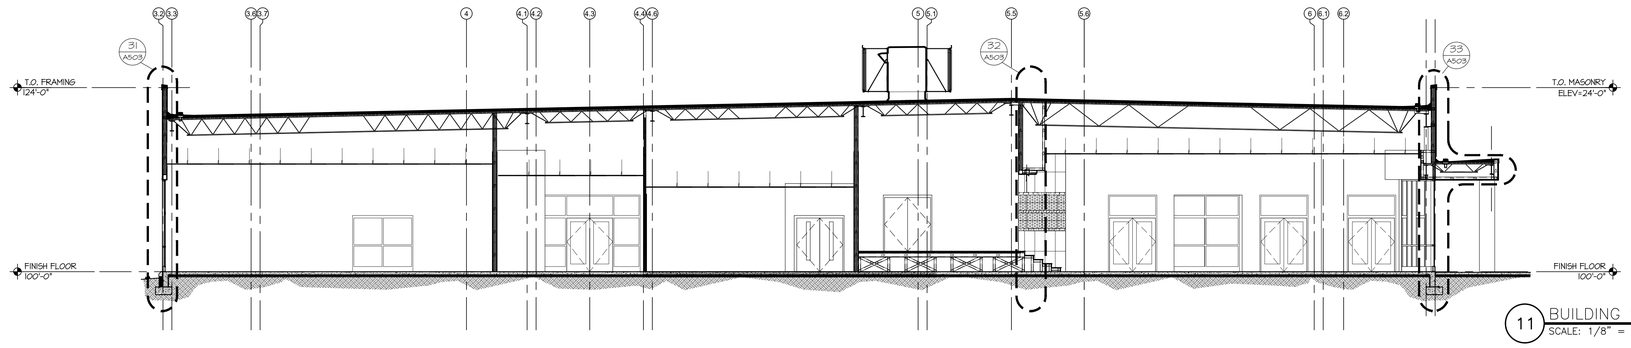


11 BUILDING SECTION
SCALE: 1/8" = 1'-0"

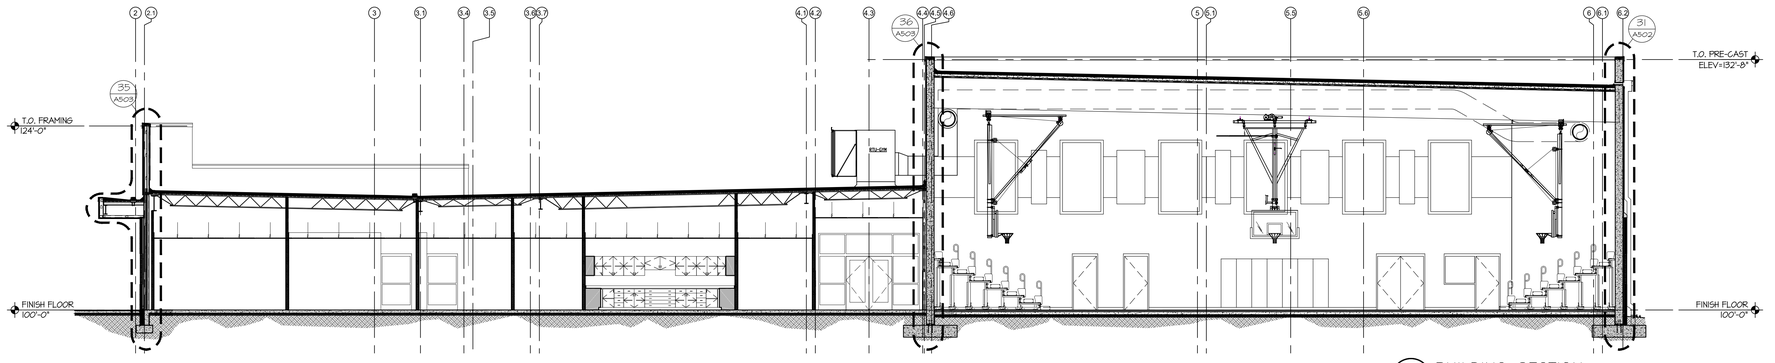


21 BUILDING SECTION
SCALE: 1/8" = 1'-0"

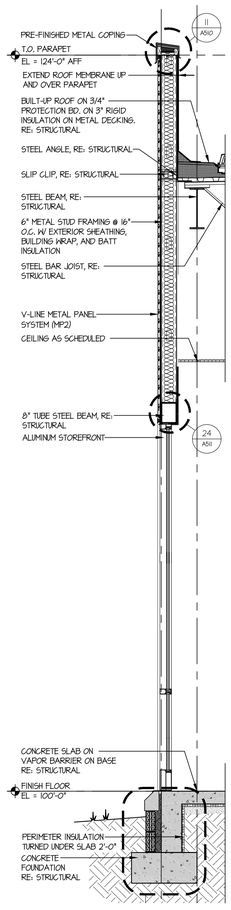


31 WALL SECTION
SCALE: 1/2" = 1'-0"

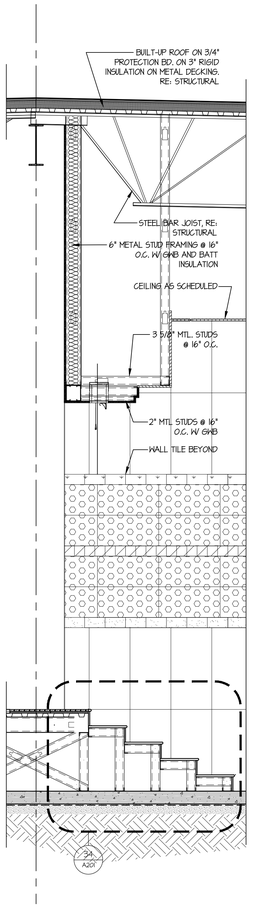


32 WALL SECTION
SCALE: 1/2" = 1'-0"

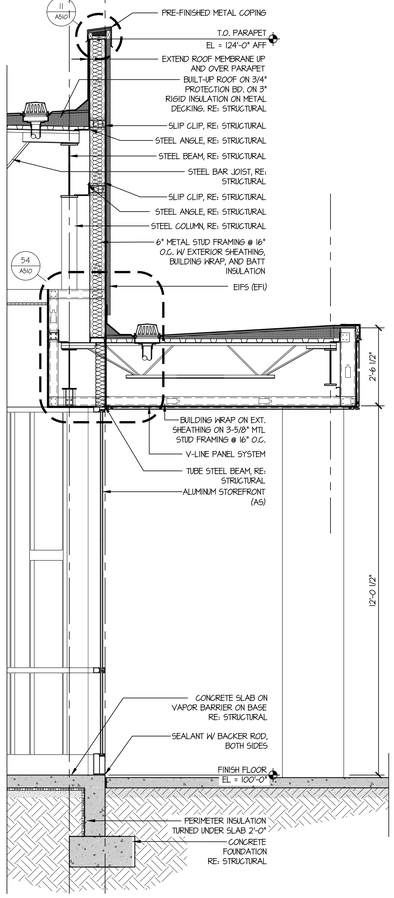


33 WALL SECTION
SCALE: 1/2" = 1'-0"

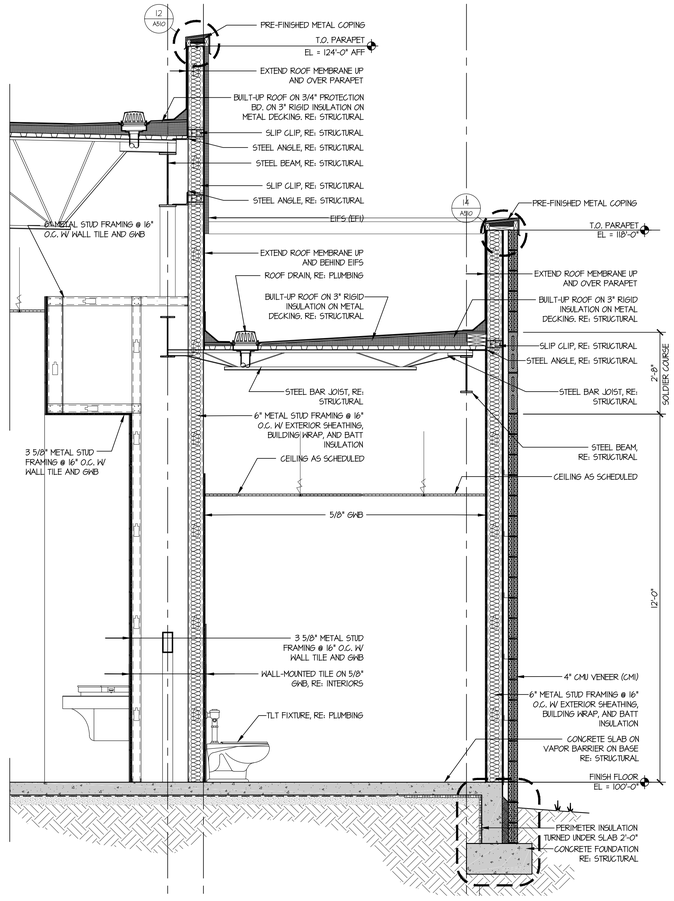

34 WALL SECTION
SCALE: 1/2" = 1'-0"

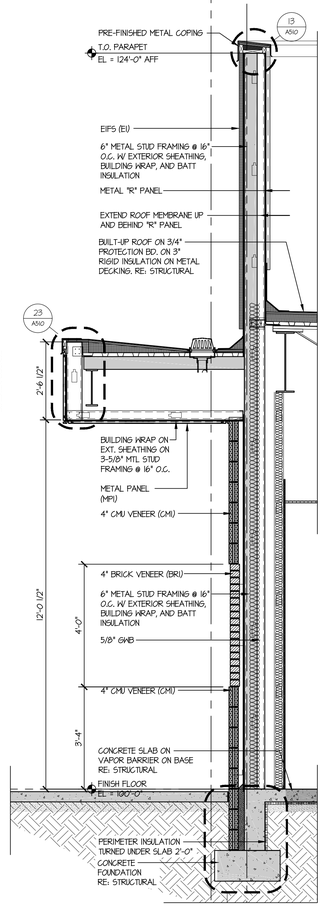

35 WALL SECTION
SCALE: 1/2" = 1'-0"

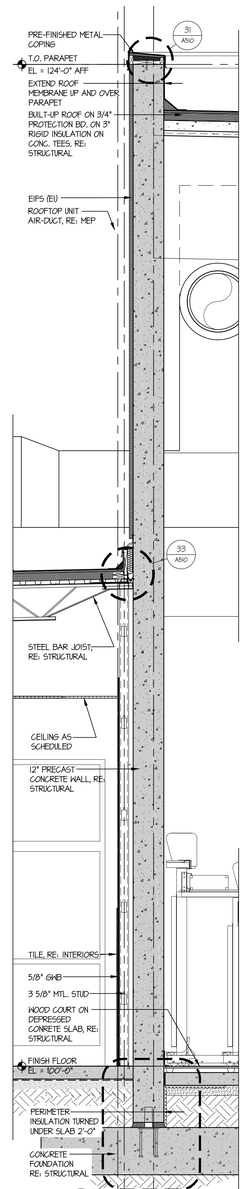

36 WALL SECTION
SCALE: 1/2" = 1'-0"

the.stacy.group
architecture. interiors
8091 N. Owasso Expressway,
Owasso, Oklahoma 74055
phone: 918.272.2622
fax: 918.272.2633

Copyright © the.stacy.group

MORROW ELEMENTARY

OWASSO PUBLIC SCHOOLS
OWASSO, OK
2018
PROJECT

KEY PLAN

REVISIONS


03.06.18
ISSUE DATE

1507 | PROJECT NO
XXX | DRAWN BY
XXX | CHKD BY


BUILDING SECTIONS

A503
SHEET TITLE

These drawings are subject to copyright protection as an "architectural work" under Section 102 of the Copyright Act, 17 U.S.C., as amended on December 1, 1990. The work includes the overall form as well as the arrangement and composition of spaces and elements in the design. These documents are not to be reproduced without the written concent of the.stacy.group.

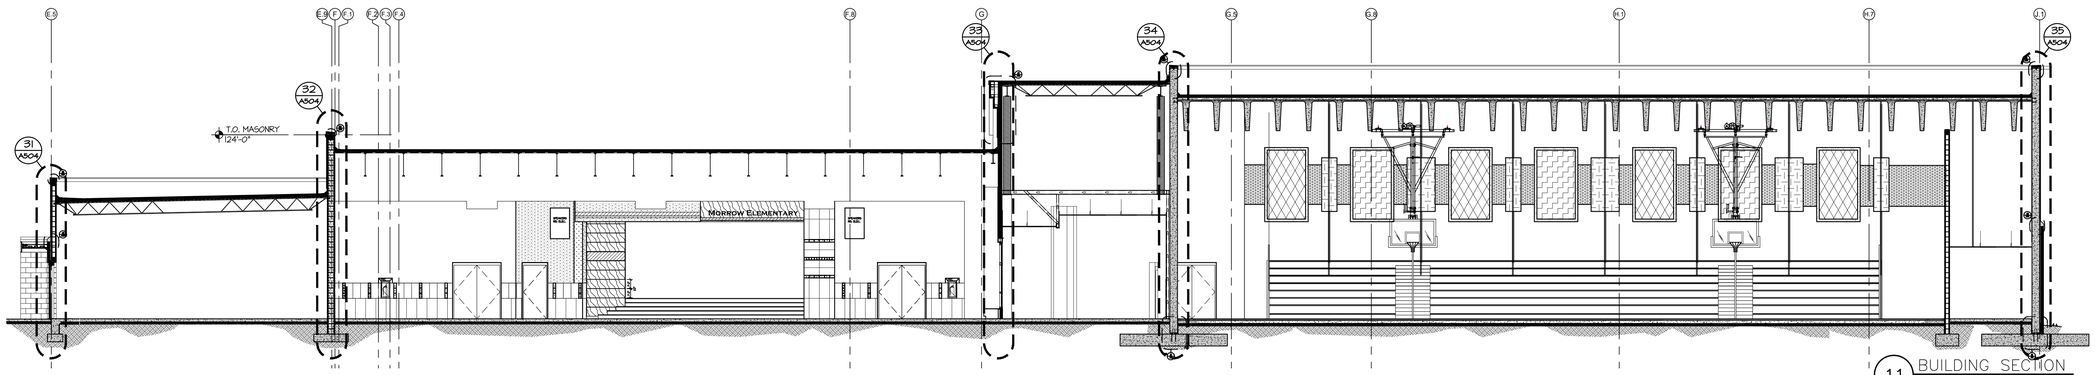

11 BUILDING SECTION
SCALE: 1/8" = 1'-0"

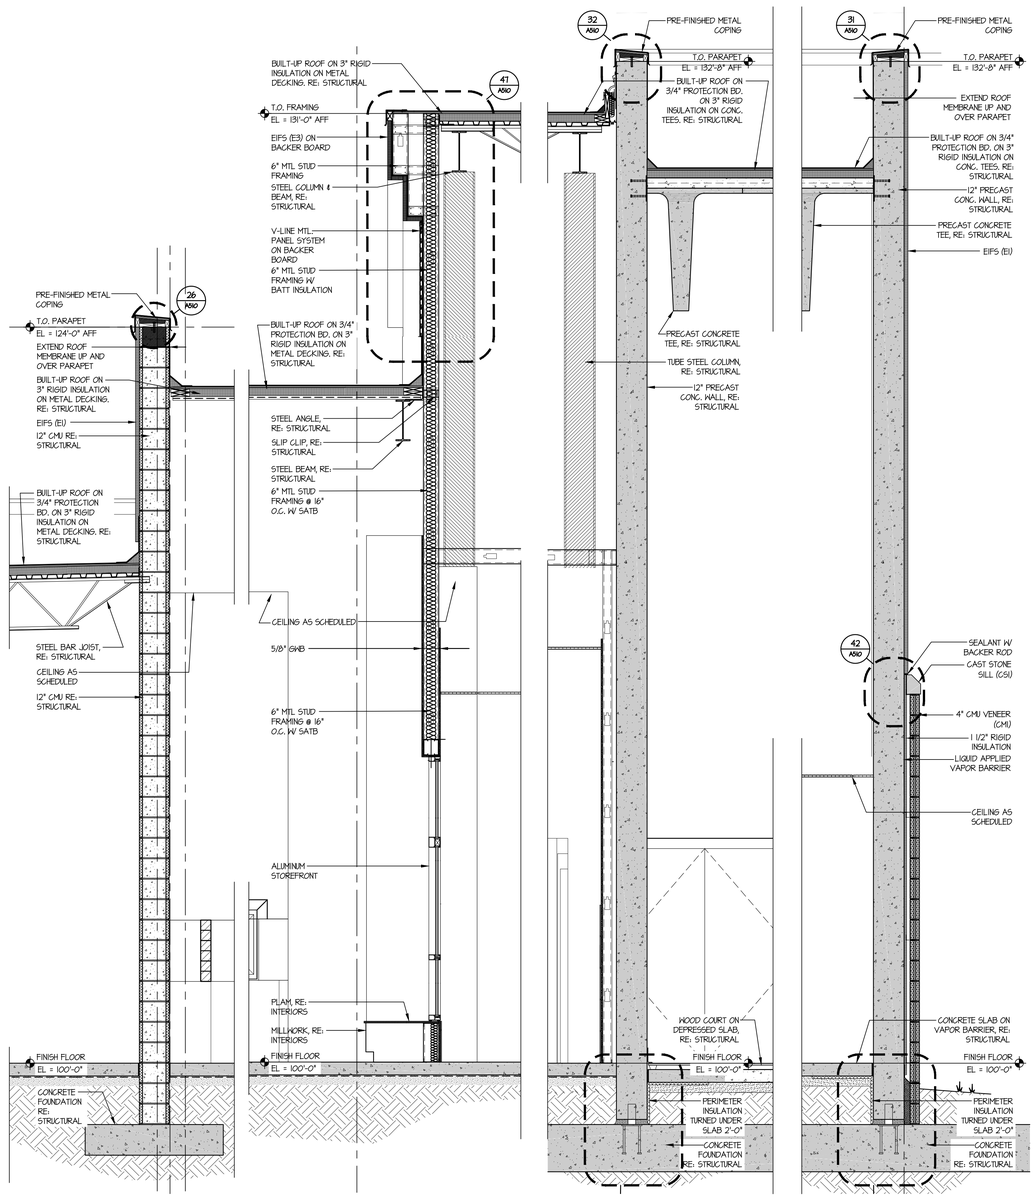

31 WALL SECTION
SCALE: 1/2" = 1'-0"

32 WALL SECTION
SCALE: 1/2" = 1'-0"

33 WALL SECTION
SCALE: 1/2" = 1'-0"

34 WALL SECTION
SCALE: 1/2" = 1'-0"

35 WALL SECTION
SCALE: 1/2" = 1'-0"

36 WALL SECTION
SCALE: 1/2" = 1'-0"

37 WALL SECTION
SCALE: 1/2" = 1'-0"

38 WALL SECTION
SCALE: 1/2" = 1'-0"

the.stacy.group
architecture. interiors


8091 N. Owasso Expressway,
Owasso, Oklahoma 74055
phone: 918.272.2622
fax: 918.272.2633

STATE OF OKLAHOMA
JOSEPH P. STACY
No. 18853
REGISTERED
OWASSO
3.06.18
OKLAHOMA
LICENSED ARCHITECT

Copyright © the.stacy.group

MORROW ELEMENTARY

OWASSO PUBLIC SCHOOLS
OWASSO, OK
2018
PROJECT

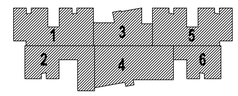

KEY PLAN

REVISIONS


03.06.18
ISSUE DATE

— | 1507 | PROJECT NO
XXX | DRAWN BY
XXX | CHKD BY


BUILDING SECTIONS

A504
SHEET TITLE


These drawings are subject to copyright protection as an "architectural work" under Section 102 of the Copyright Act, 17 U.S.C., as amended on December 1, 1990. The work includes the overall form as well as the arrangement and composition of spaces and elements in the design. These documents are not to be reproduced without the written concent of **the.stacy.group.**

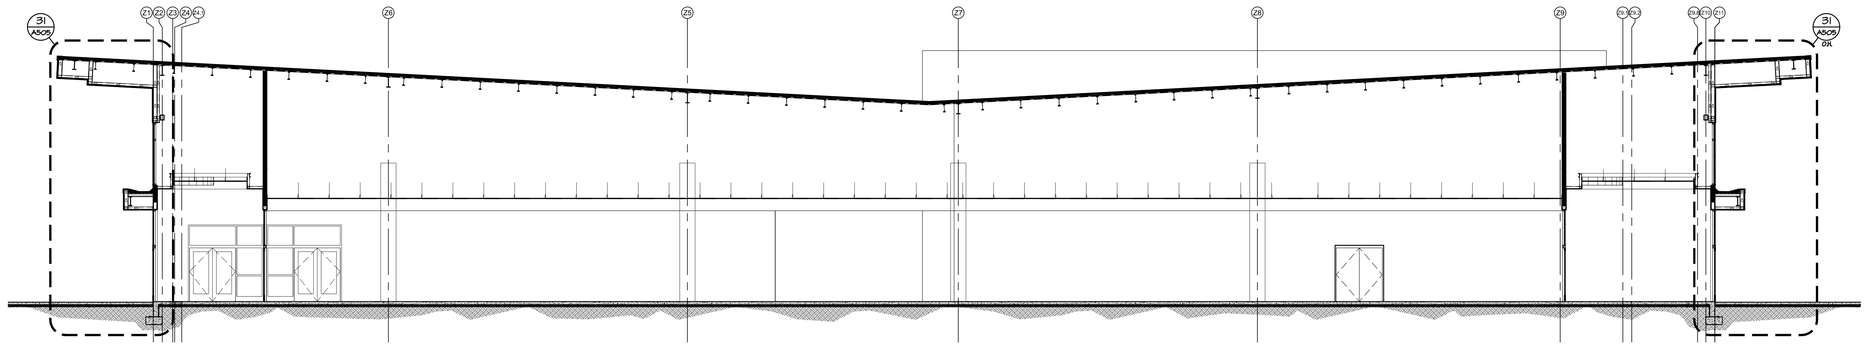


11 BUILDING SECTION
SCALE: 1/8" = 1'-0"

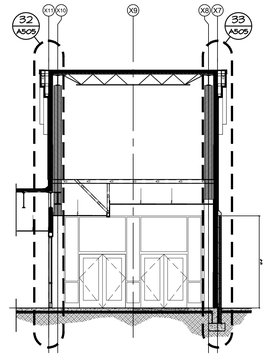

21 BUILDING SECTION
SCALE: 1/8" = 1'-0"

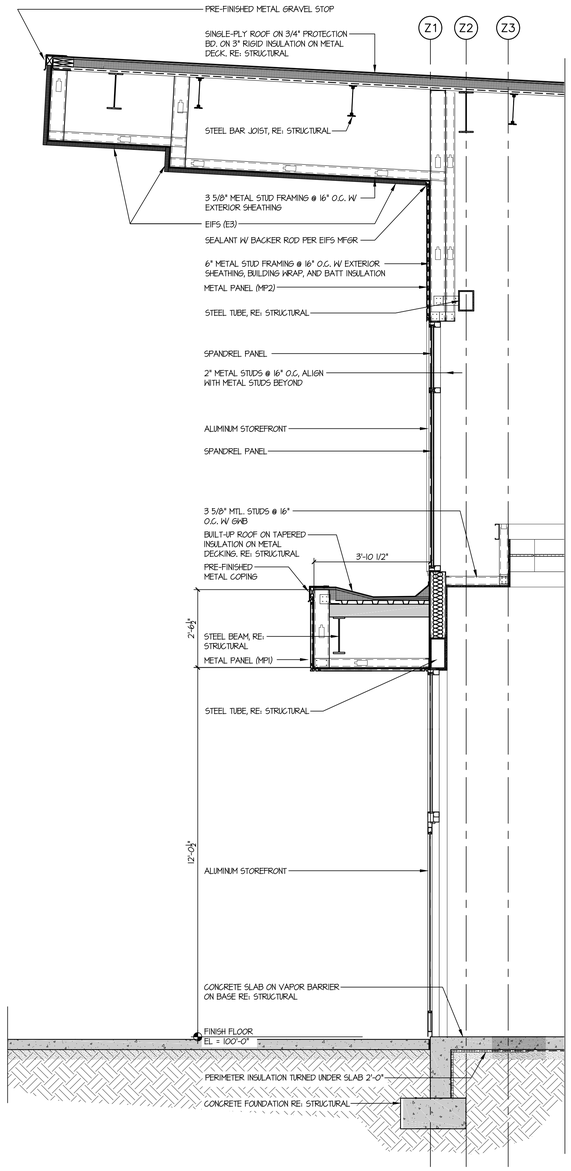


31 WALL SECTION
SCALE: 1/2" = 1'-0"

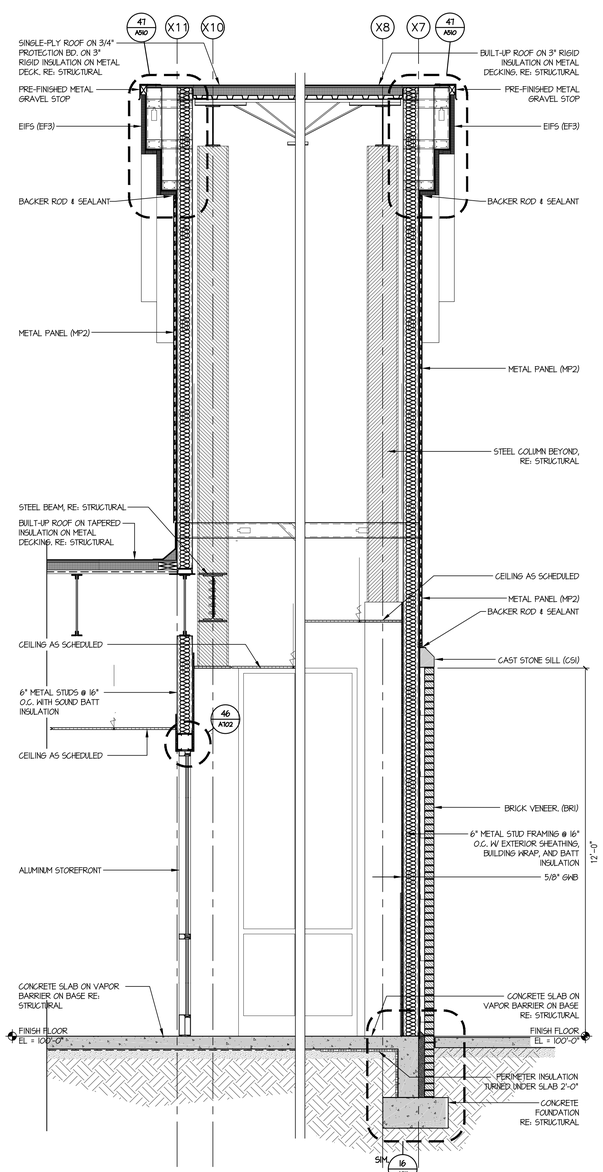


32 WALL SECTION
SCALE: 1/2" = 1'-0"

33 WALL SECTION
SCALE: 1/2" = 1'-0"

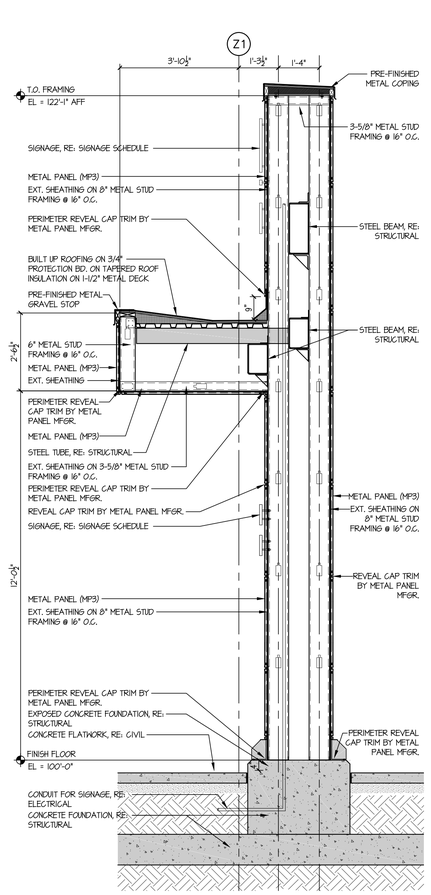

34 WALL SECTION
SCALE: 1/2" = 1'-0"

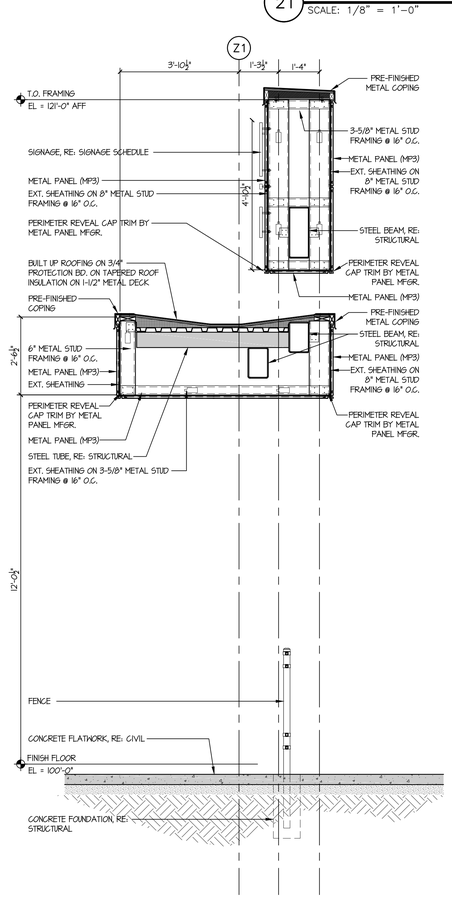


35 WALL SECTION
SCALE: 1/2" = 1'-0"

the.stacy.group
architecture. interiors
8091 N. Owasso Expressway,
Owasso, Oklahoma 74055
phone: 918.272.2622
fax: 918.272.2633

Copyright © the.stacy.group

MORROW ELEMENTARY

OWASSO PUBLIC SCHOOLS
OWASSO, OK
2018
PROJECT

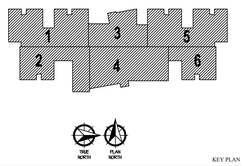

KEY PLAN

REVISIONS

03.06.18
ISSUE DATE


XXX
XXX

1507 | PROJECT NO
DRAWN BY
CHKD BY


BUILDING SECTIONS

A505
SHEET TITLE


These drawings are subject to copyright protection as an "architectural work" under Section 102 of the Copyright Act, 17 U.S.C., as amended on December 1, 1990. The work includes the overall form as well as the arrangement and composition of spaces and elements in the design. These documents are not to be reproduced without the written concent of **the.stacy.group.**

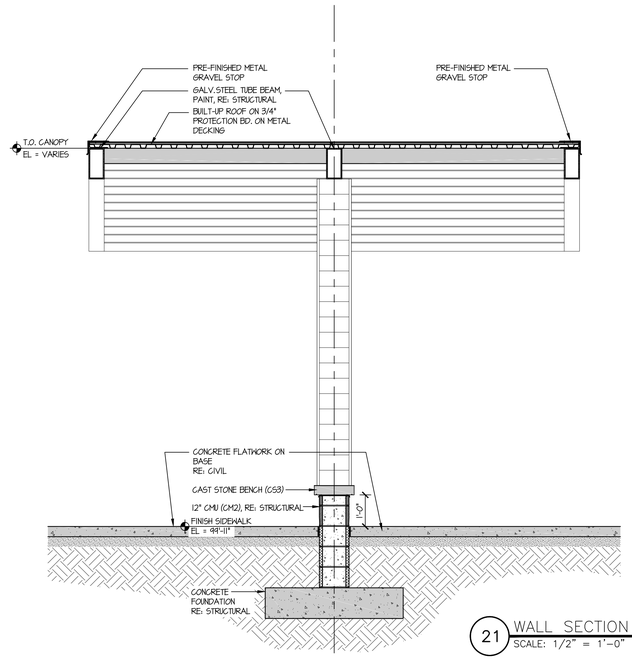


21 WALL SECTION
SCALE: 1/2" = 1'-0"

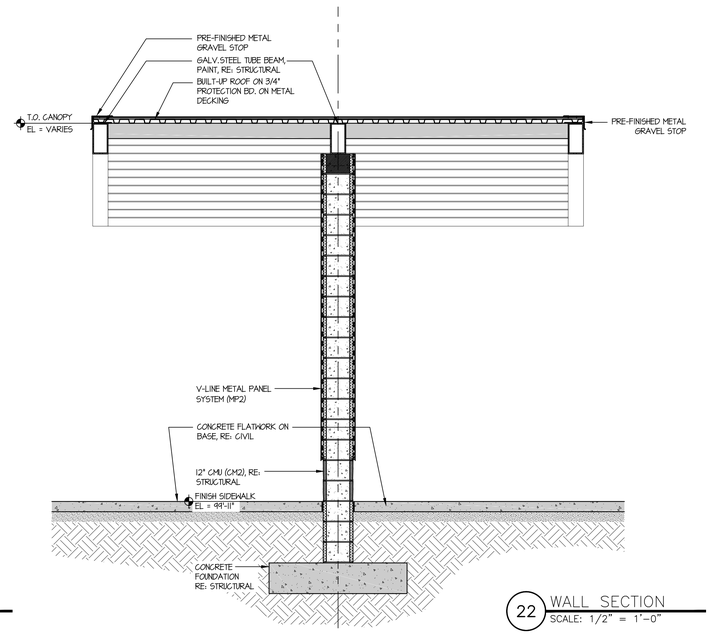

22 WALL SECTION
SCALE: 1/2" = 1'-0"

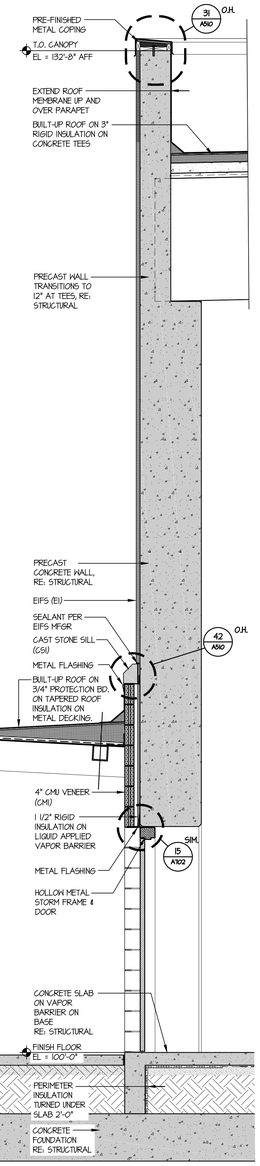

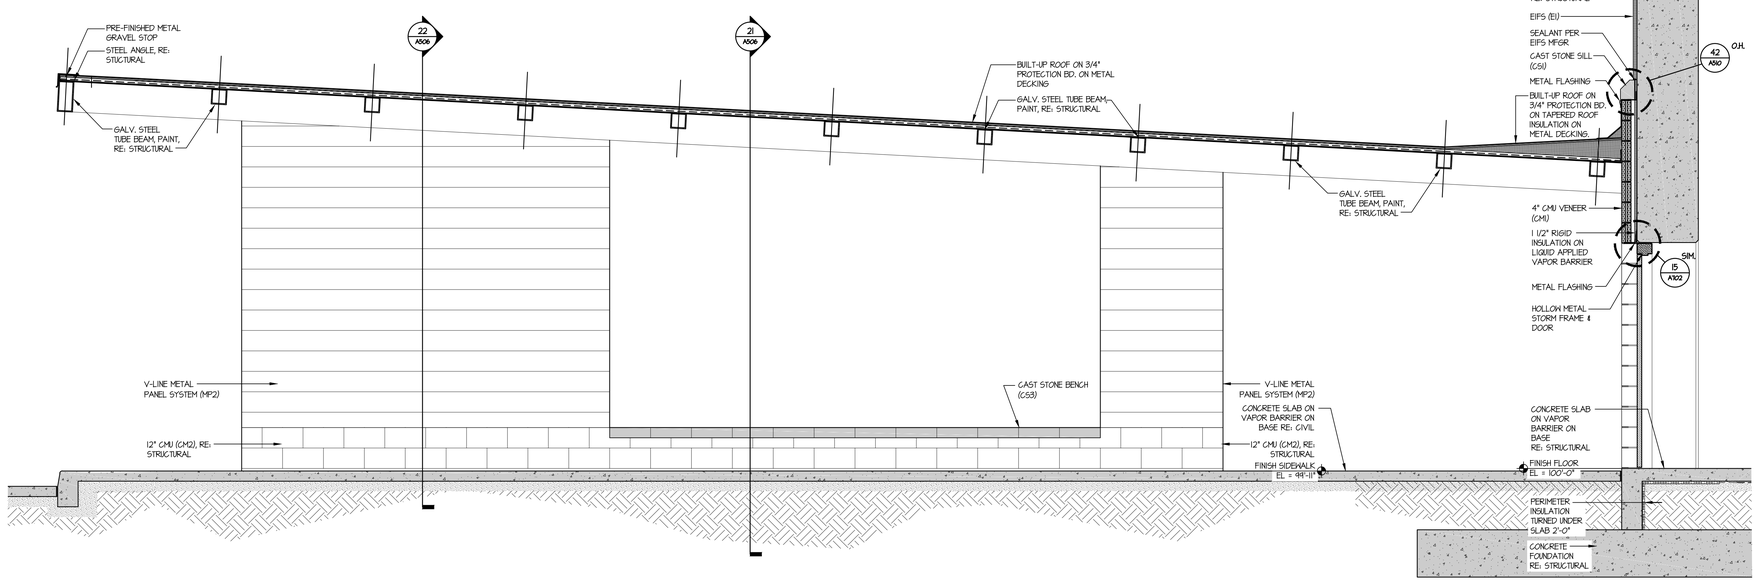

35 WALL SECTION
SCALE: 1/2" = 1'-0"

the.**stacy**.group
architecture. interiors


8091 N. Owasso Expressway,
Owasso, Oklahoma 74055
phone: 918.272.2622
fax: 918.272.2633



Copyright © the.stacy.group

MORROW ELEMENTARY

OWASSO PUBLIC SCHOOLS
OWASSO, OK
2018
PROJECT

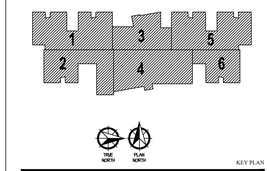

KEY PLAN

REVISIONS

03.06.18
ISSUE DATE

--- XXX
XXX
1507 PROJECT NO
DRAWN BY
CHK'D BY

BUILDING SECTIONS

A506
SHEET TITLE

These drawings are subject to copyright protection as an "architectural work" under Section 102 of the Copyright Act, 17 U.S.C., as amended on December 1, 1990. The work includes the overall form as well as the arrangement and composition of spaces and elements in the design. These documents are not to be reproduced without the written concent of **the.stacy.group**.